


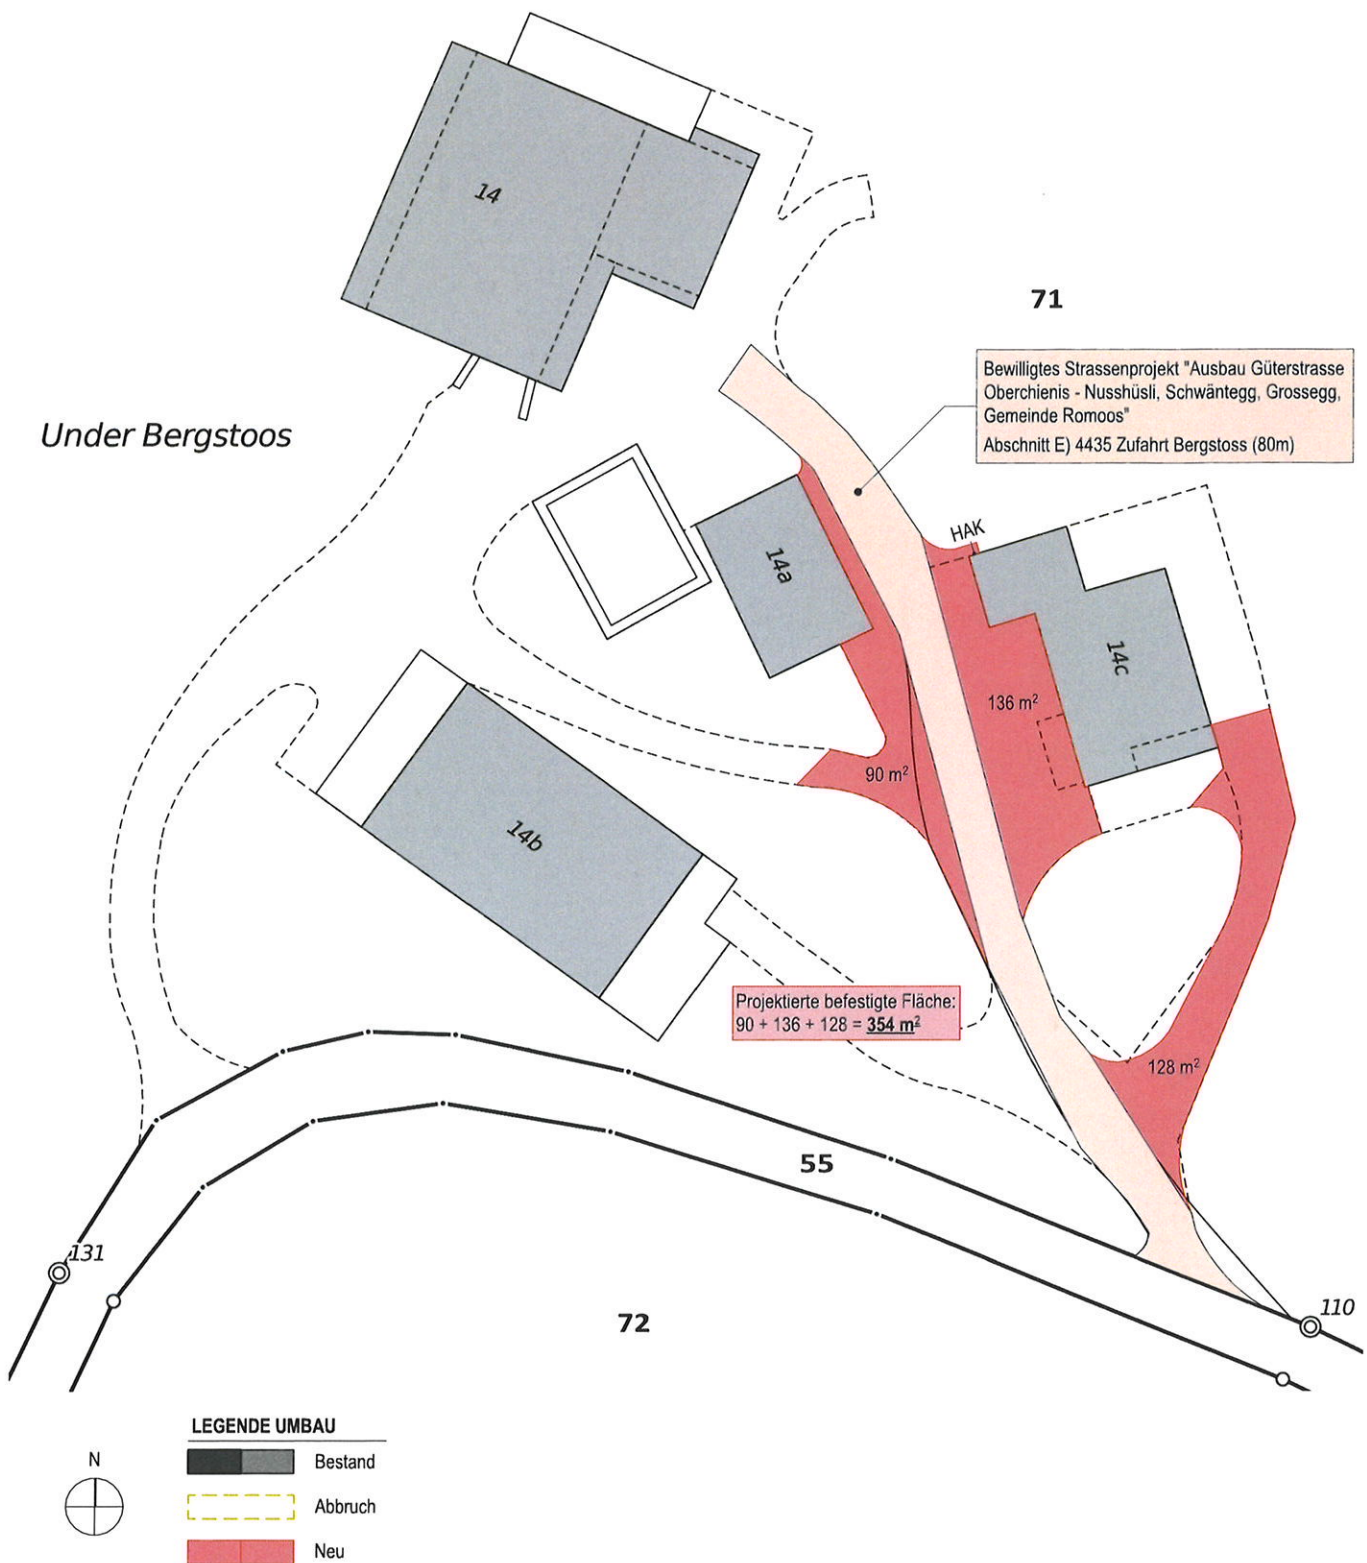

25-02 Hofzufahrt Under Bergstoos, Romoos
Bauprojekt

emmenegger
bauplan.

3001 SITUATION

1:500

D:\25-02_Hofzufahrt Bergstoos, Romoos\02_Planung\25-02_Bauprojekt_AC28.pln

Under Bergstoos, 6113 Romoos | Parz. Nr. 71

Gez.	ne	Rev.	-
Dat.	01.04.2025	Form.	30 x 21

Planung

n. emmenegger bauplan, Ober-Chienis 1, 6113 Romoos

+41 79 814 36 33

ne-bauplan@gmx.ch