




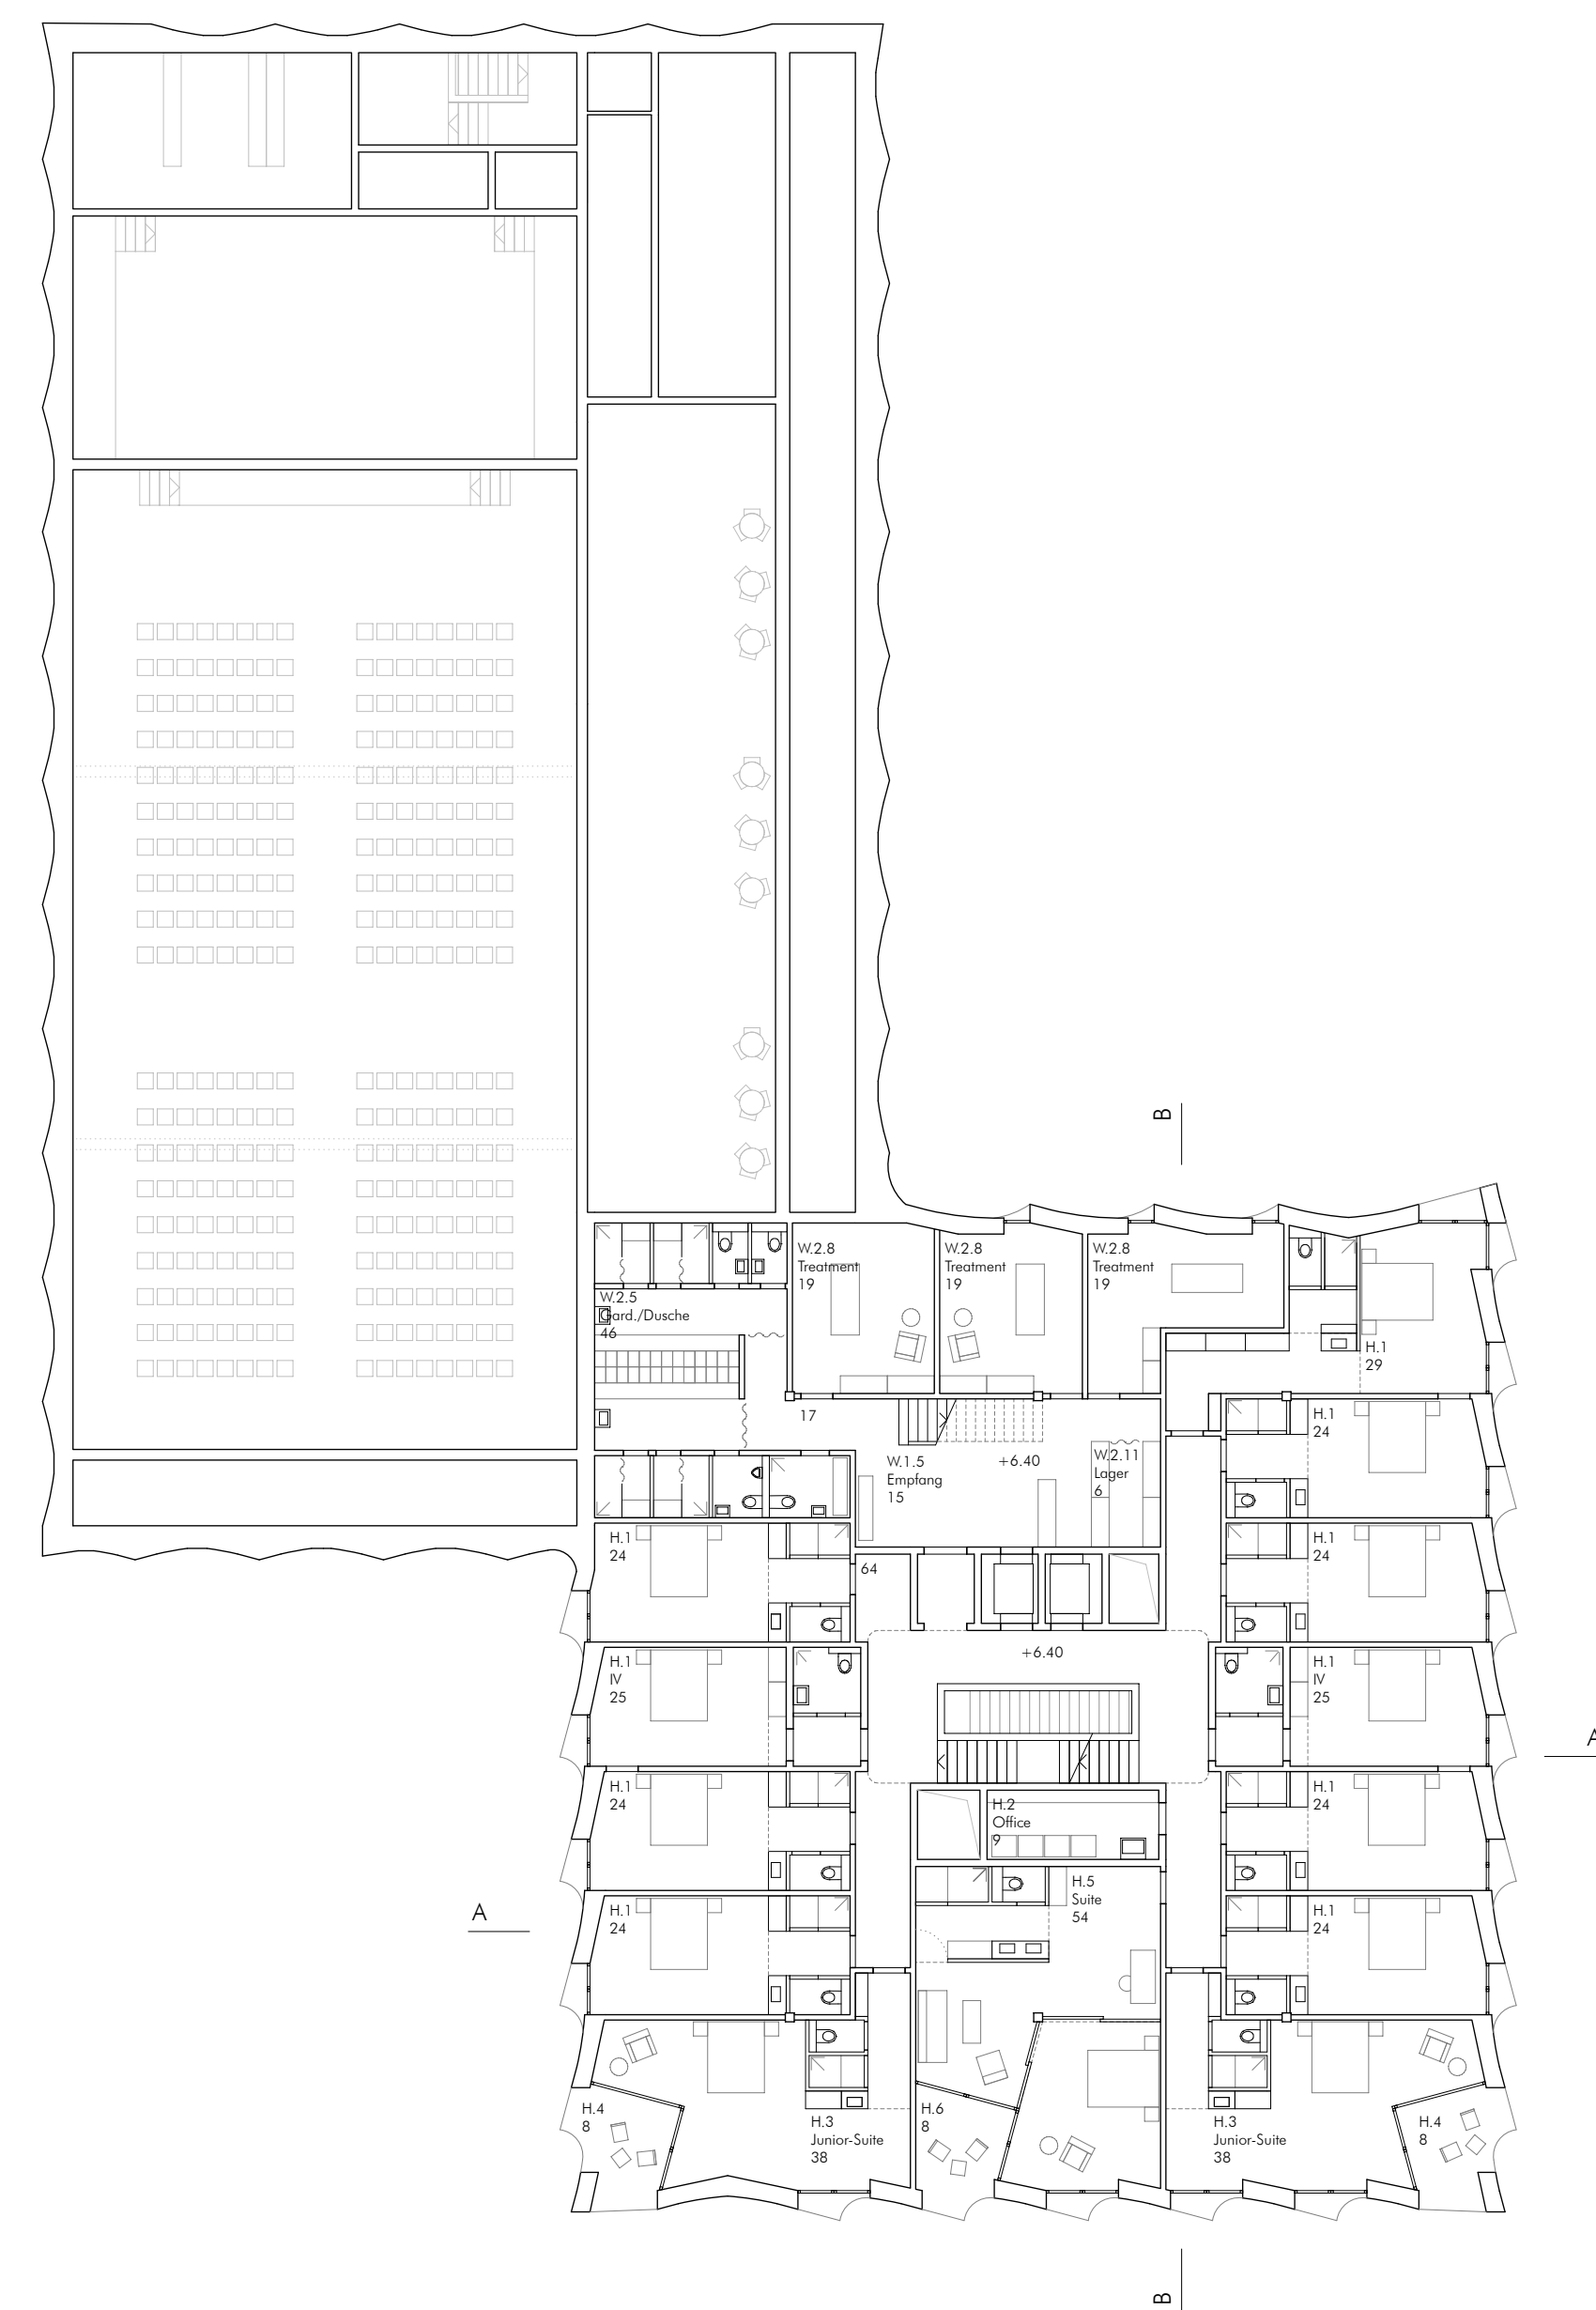


2. Obergeschoss 1:200

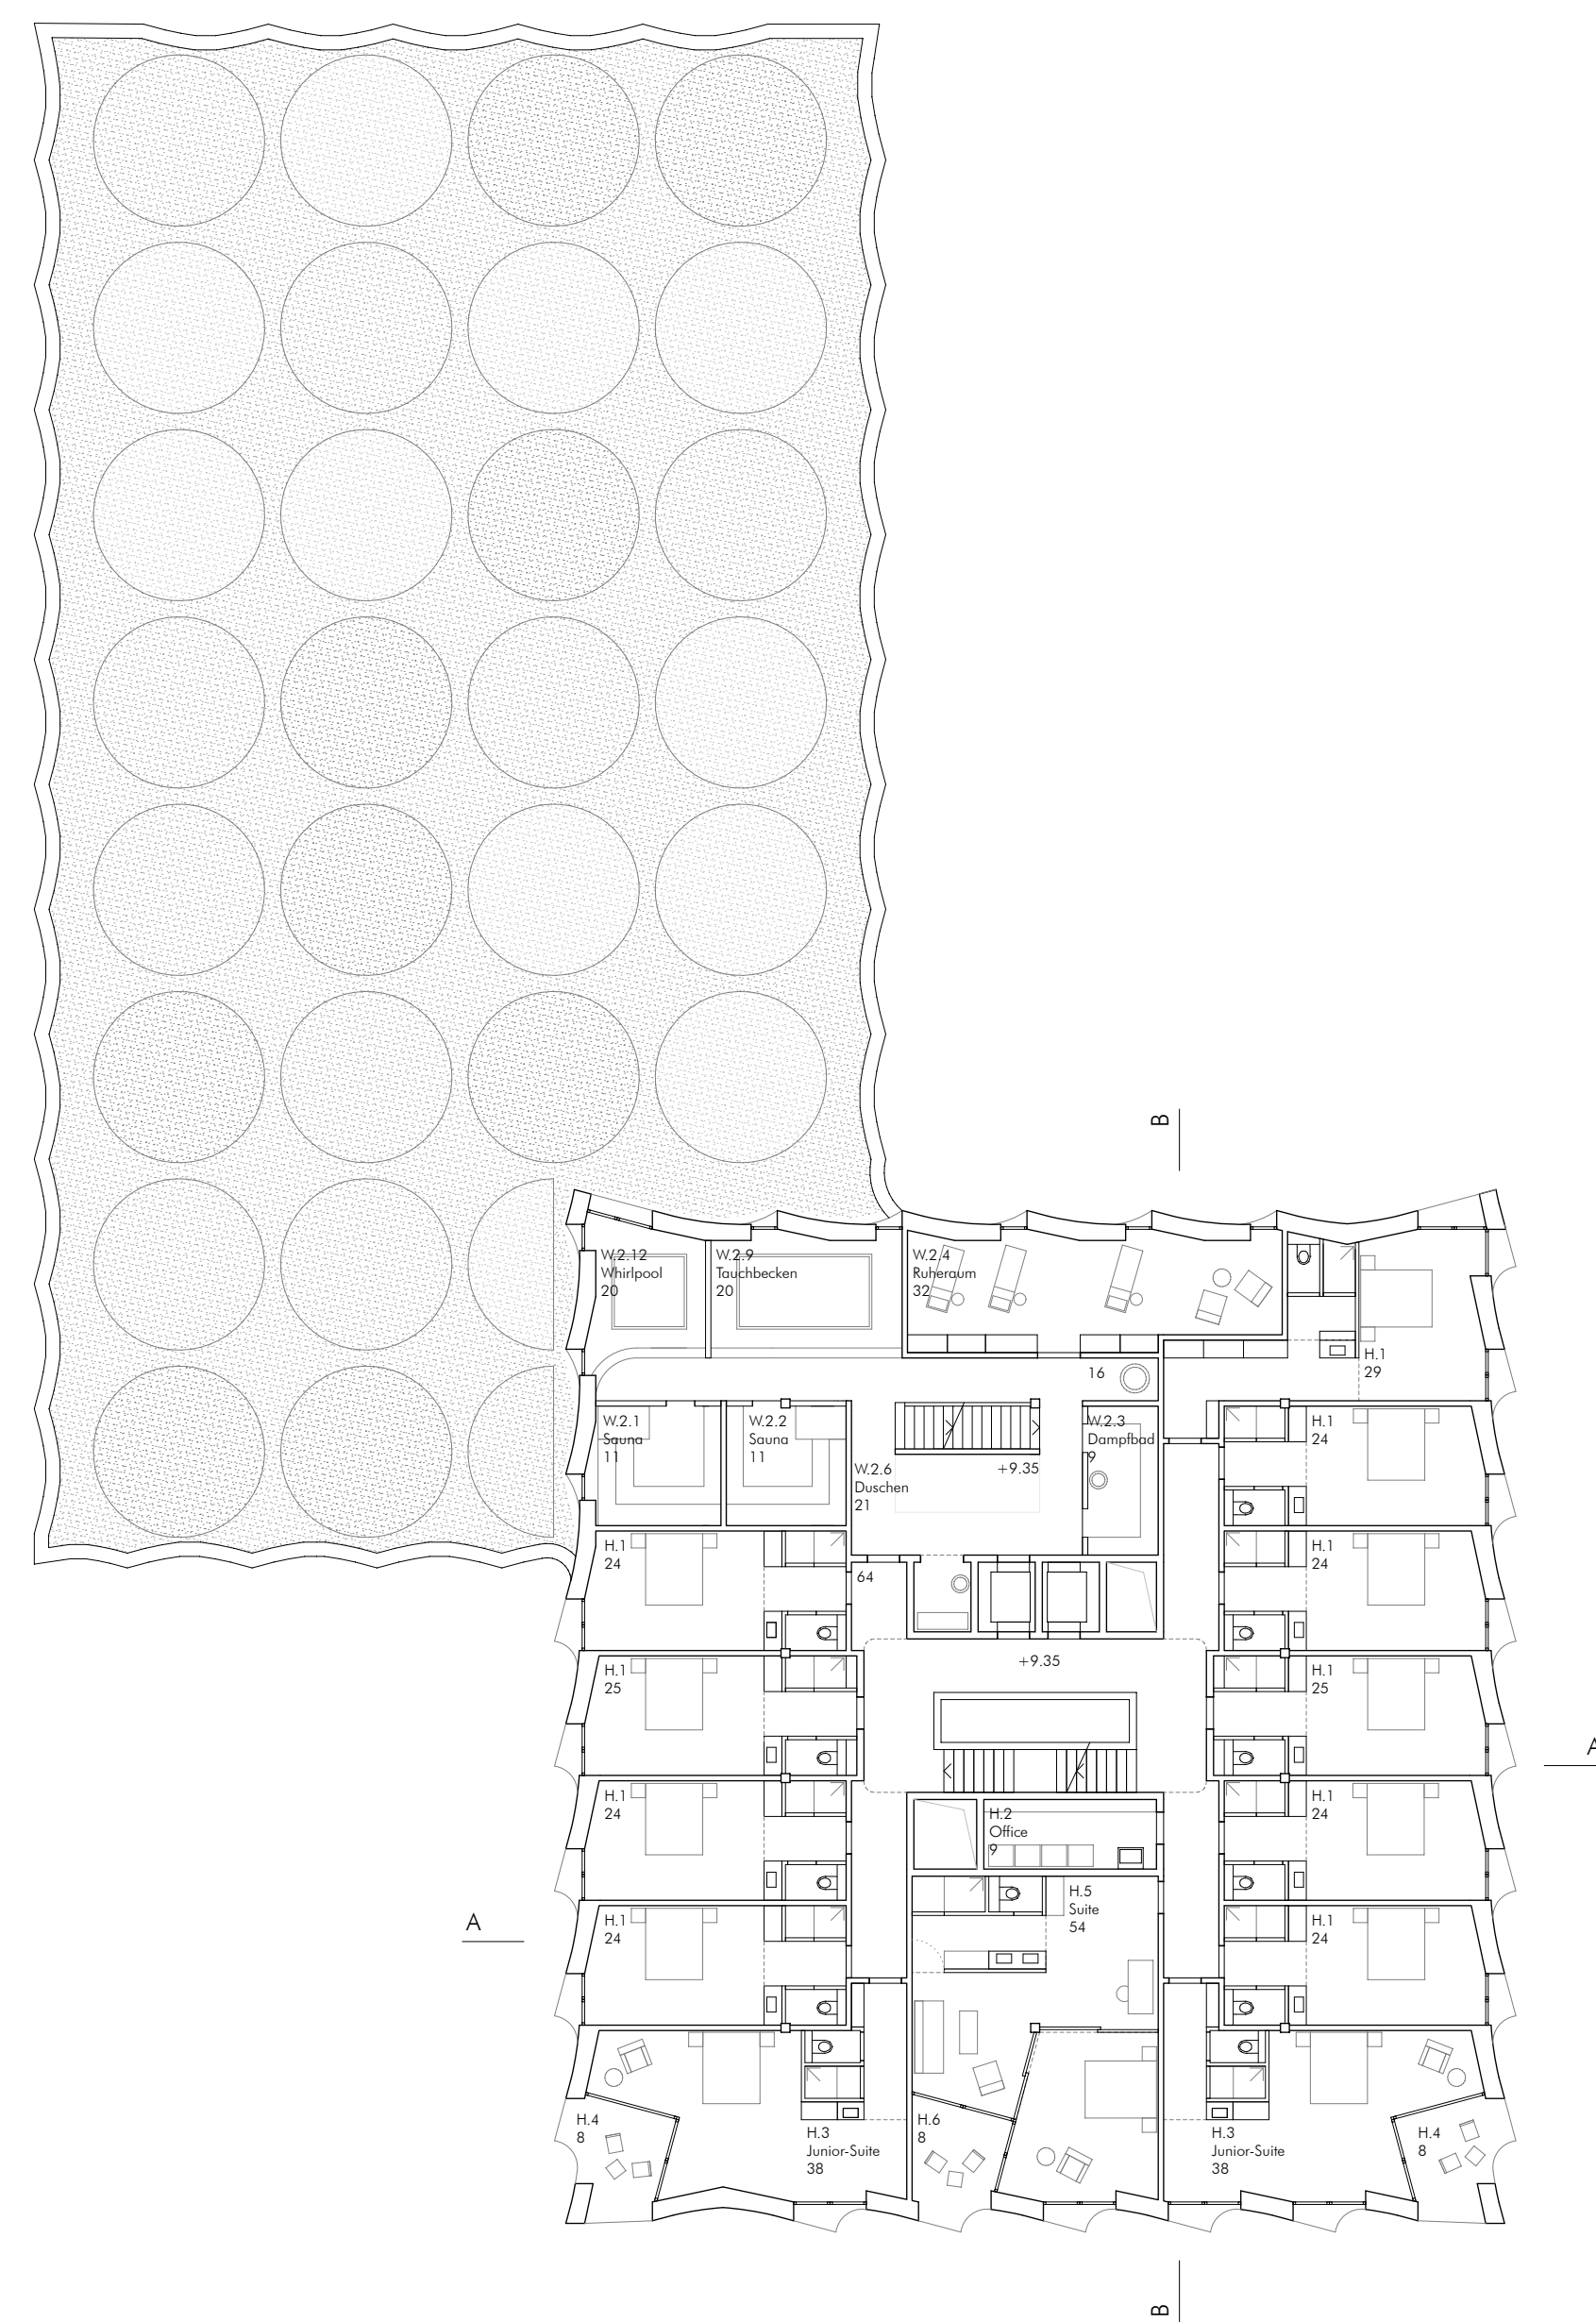

3. Obergeschoss 1:200

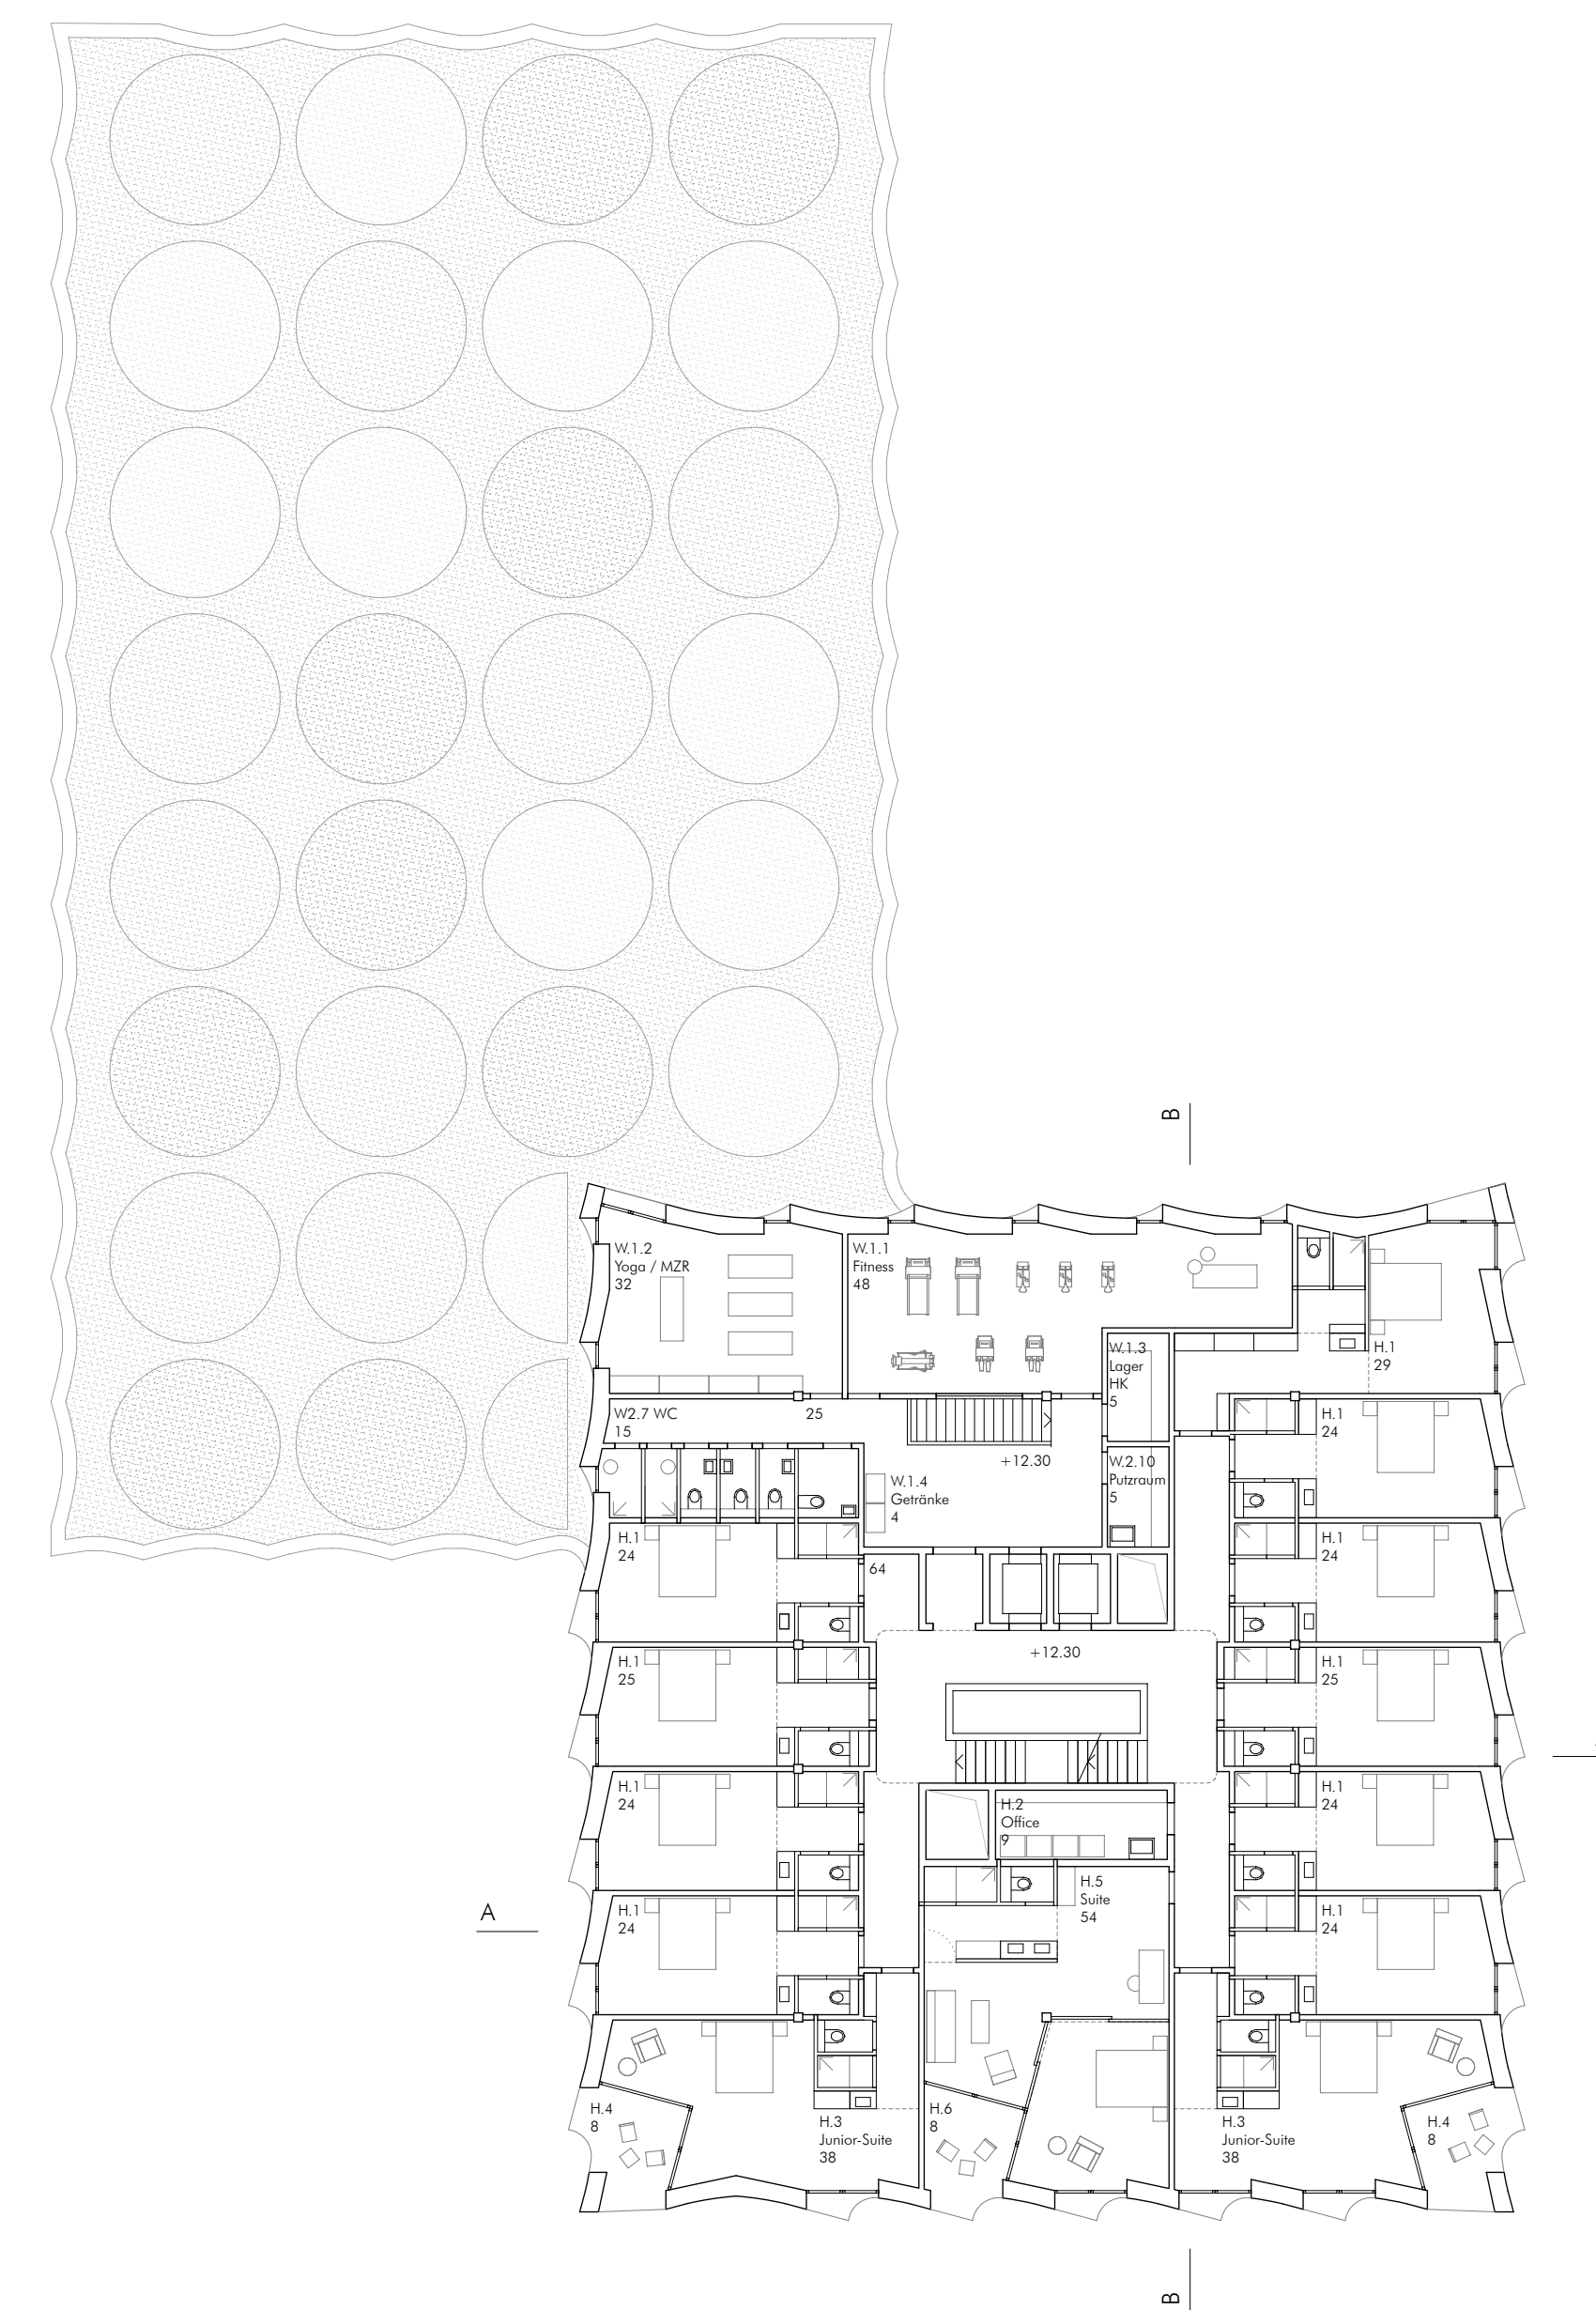

4. Obergeschoss 1:200 0 5 10

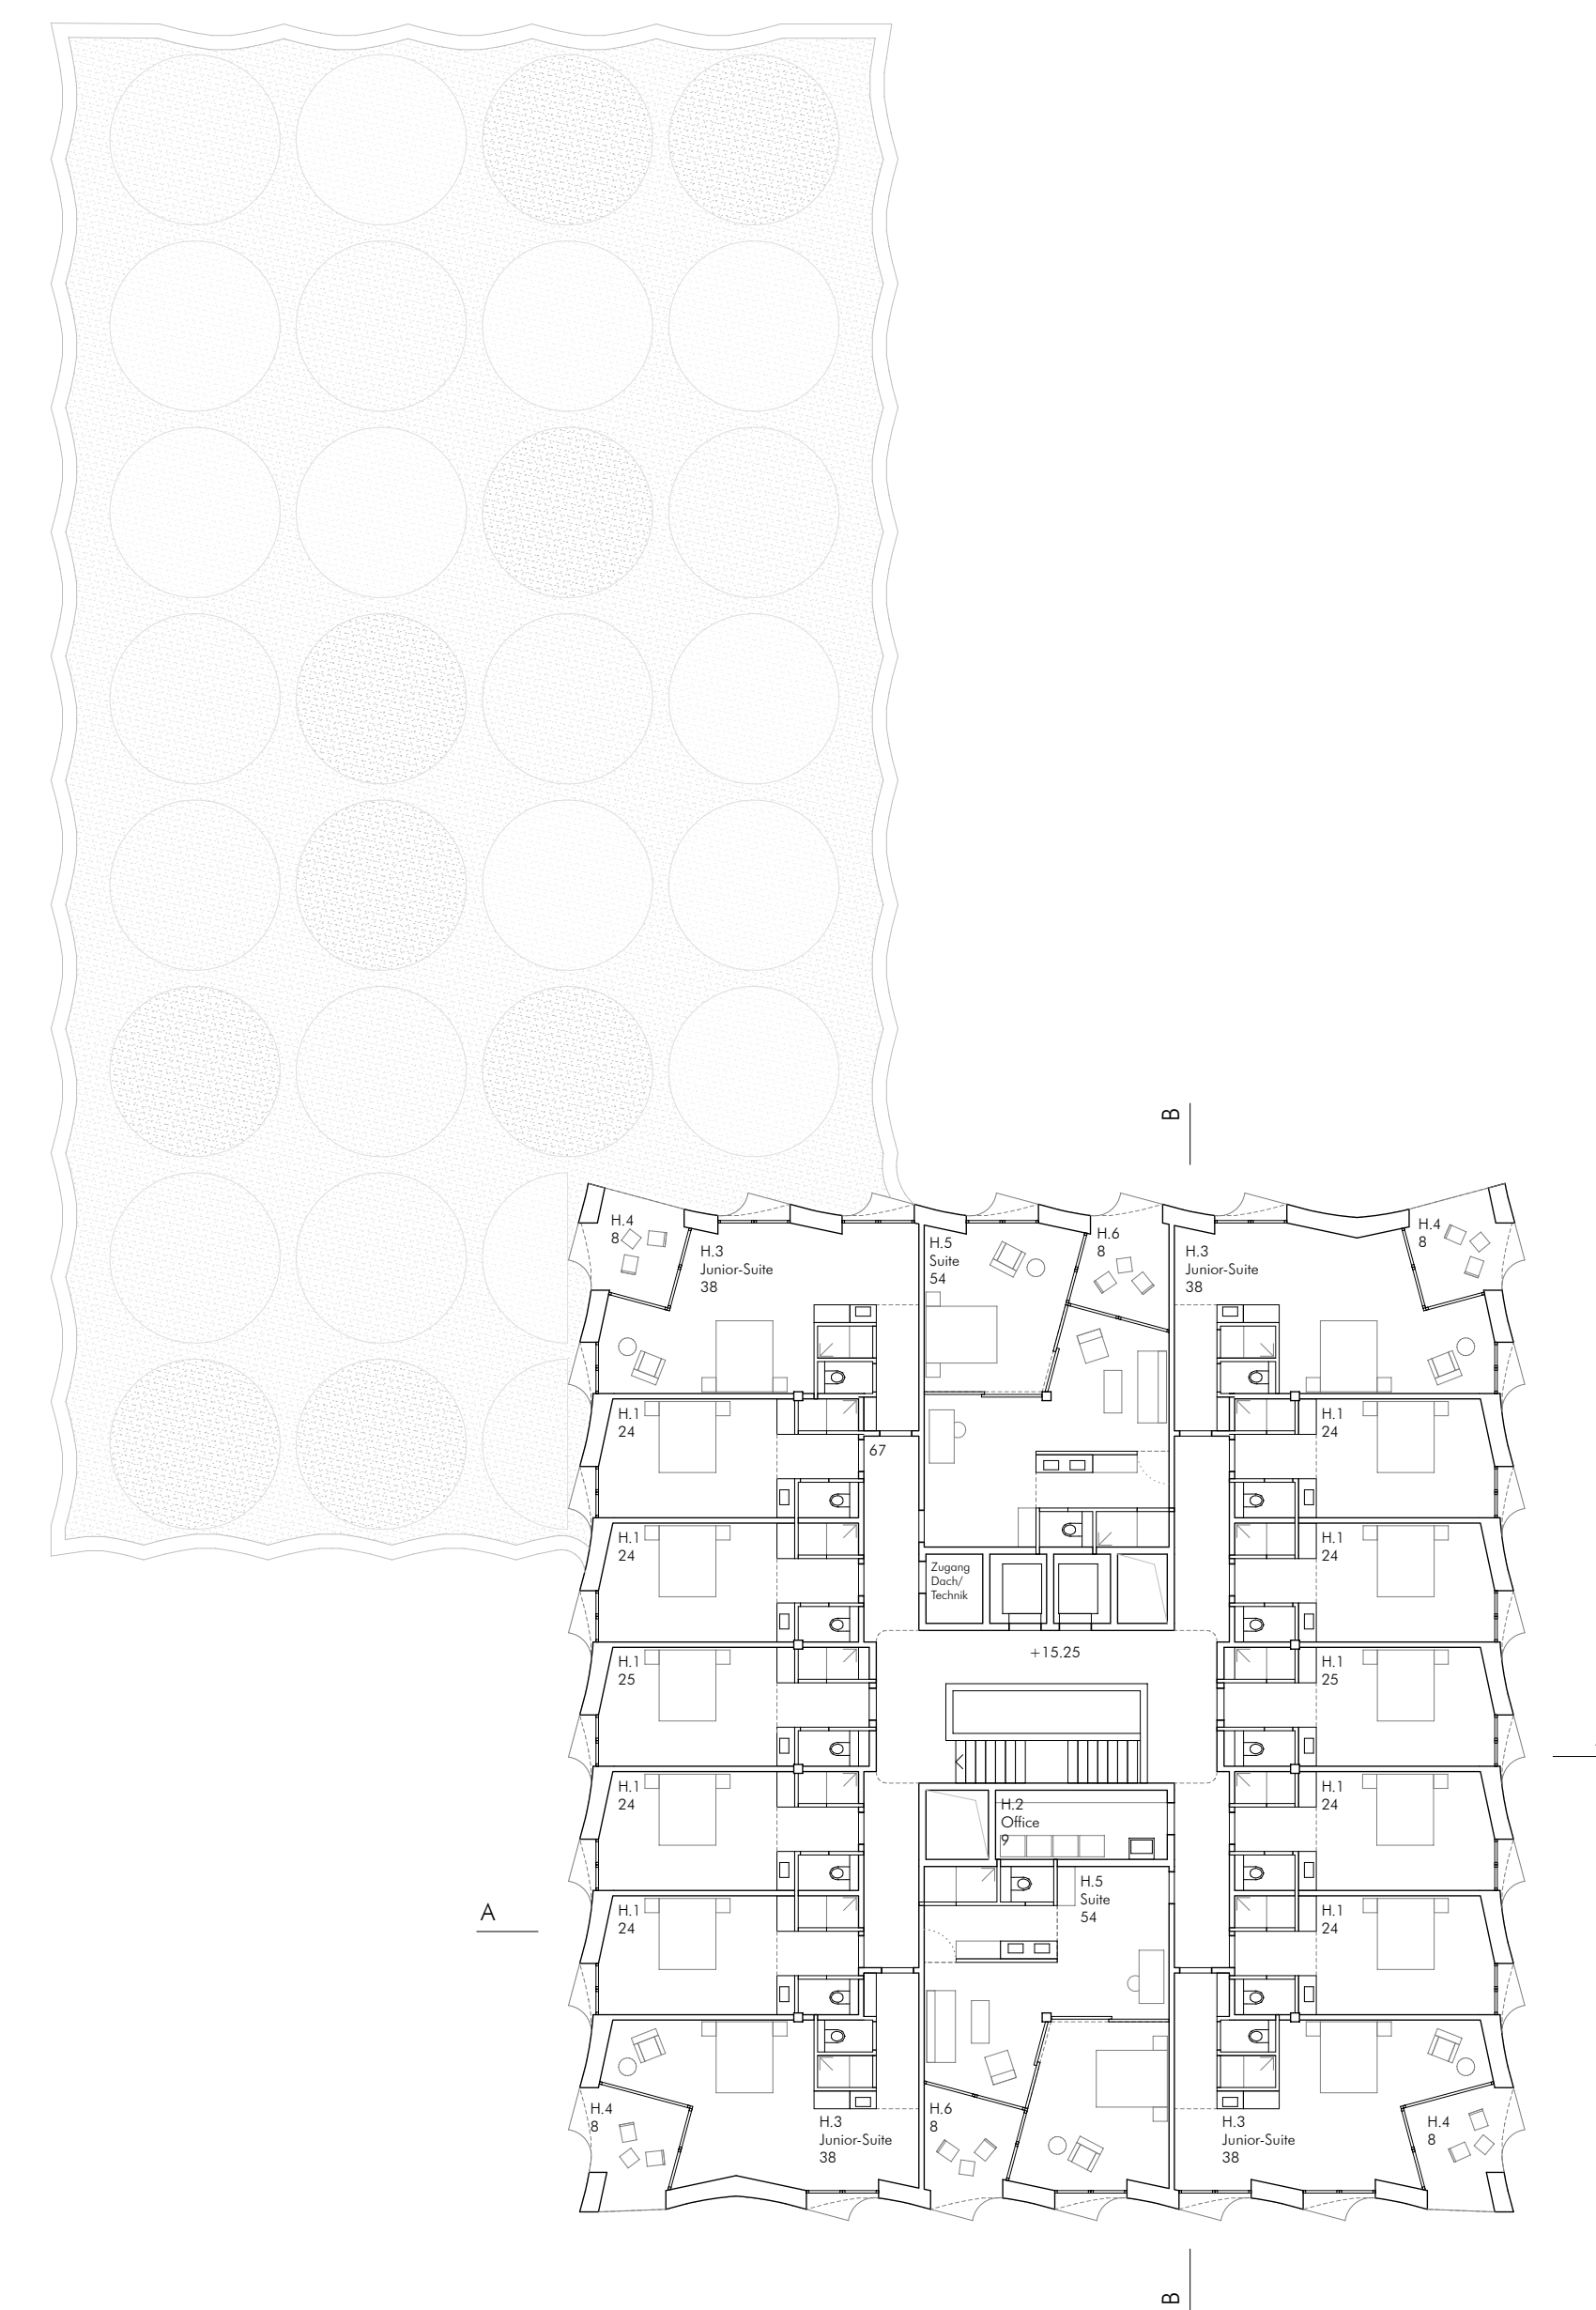

5. Obergeschoss 1:200 0 5 10



Schnitt A 1:200