


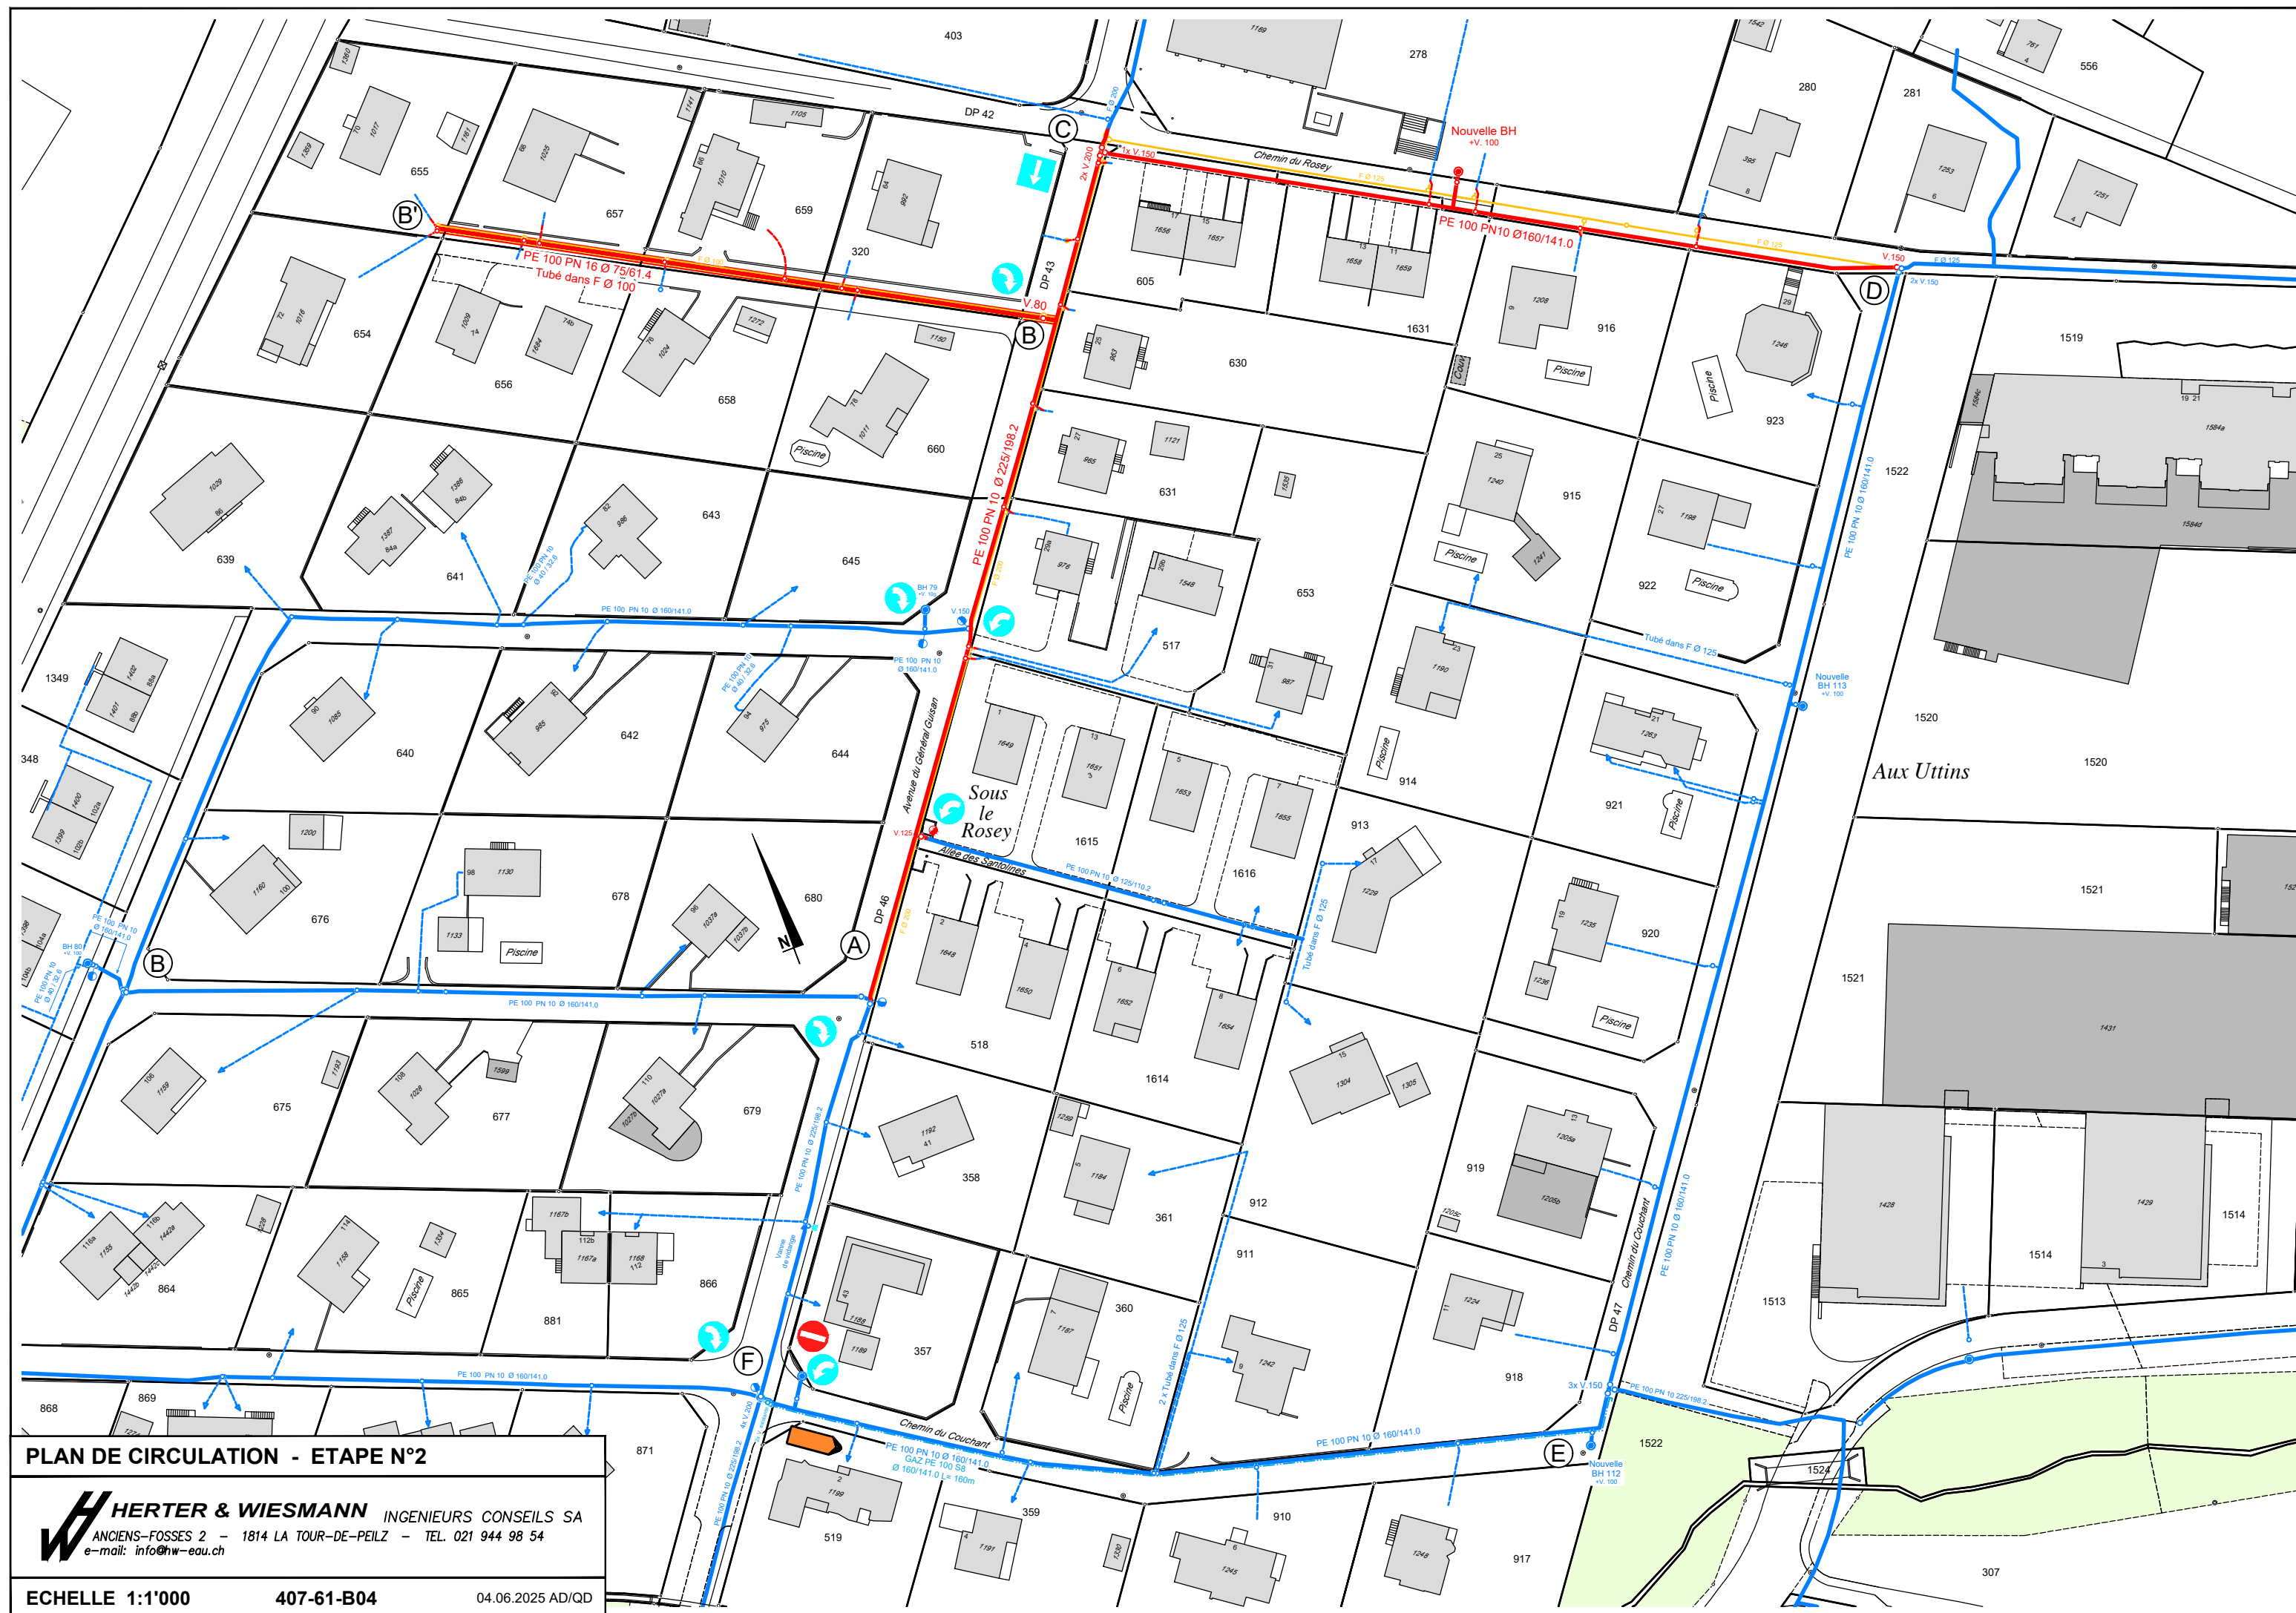

PLAN DE CIRCULATION - ETAPE N°2

**HERTER & WIESMANN**

INGENIEURS CONSEILS SA
ANCIENS-FOSSES 2 - 1814 LA TOUR-DE-PEILZ - TEL. 021 944 98 54
e-mail: info@hw-eau.ch

ECHELLE 1:1'000

407-61-B04

04.06.2025 AD/QD