


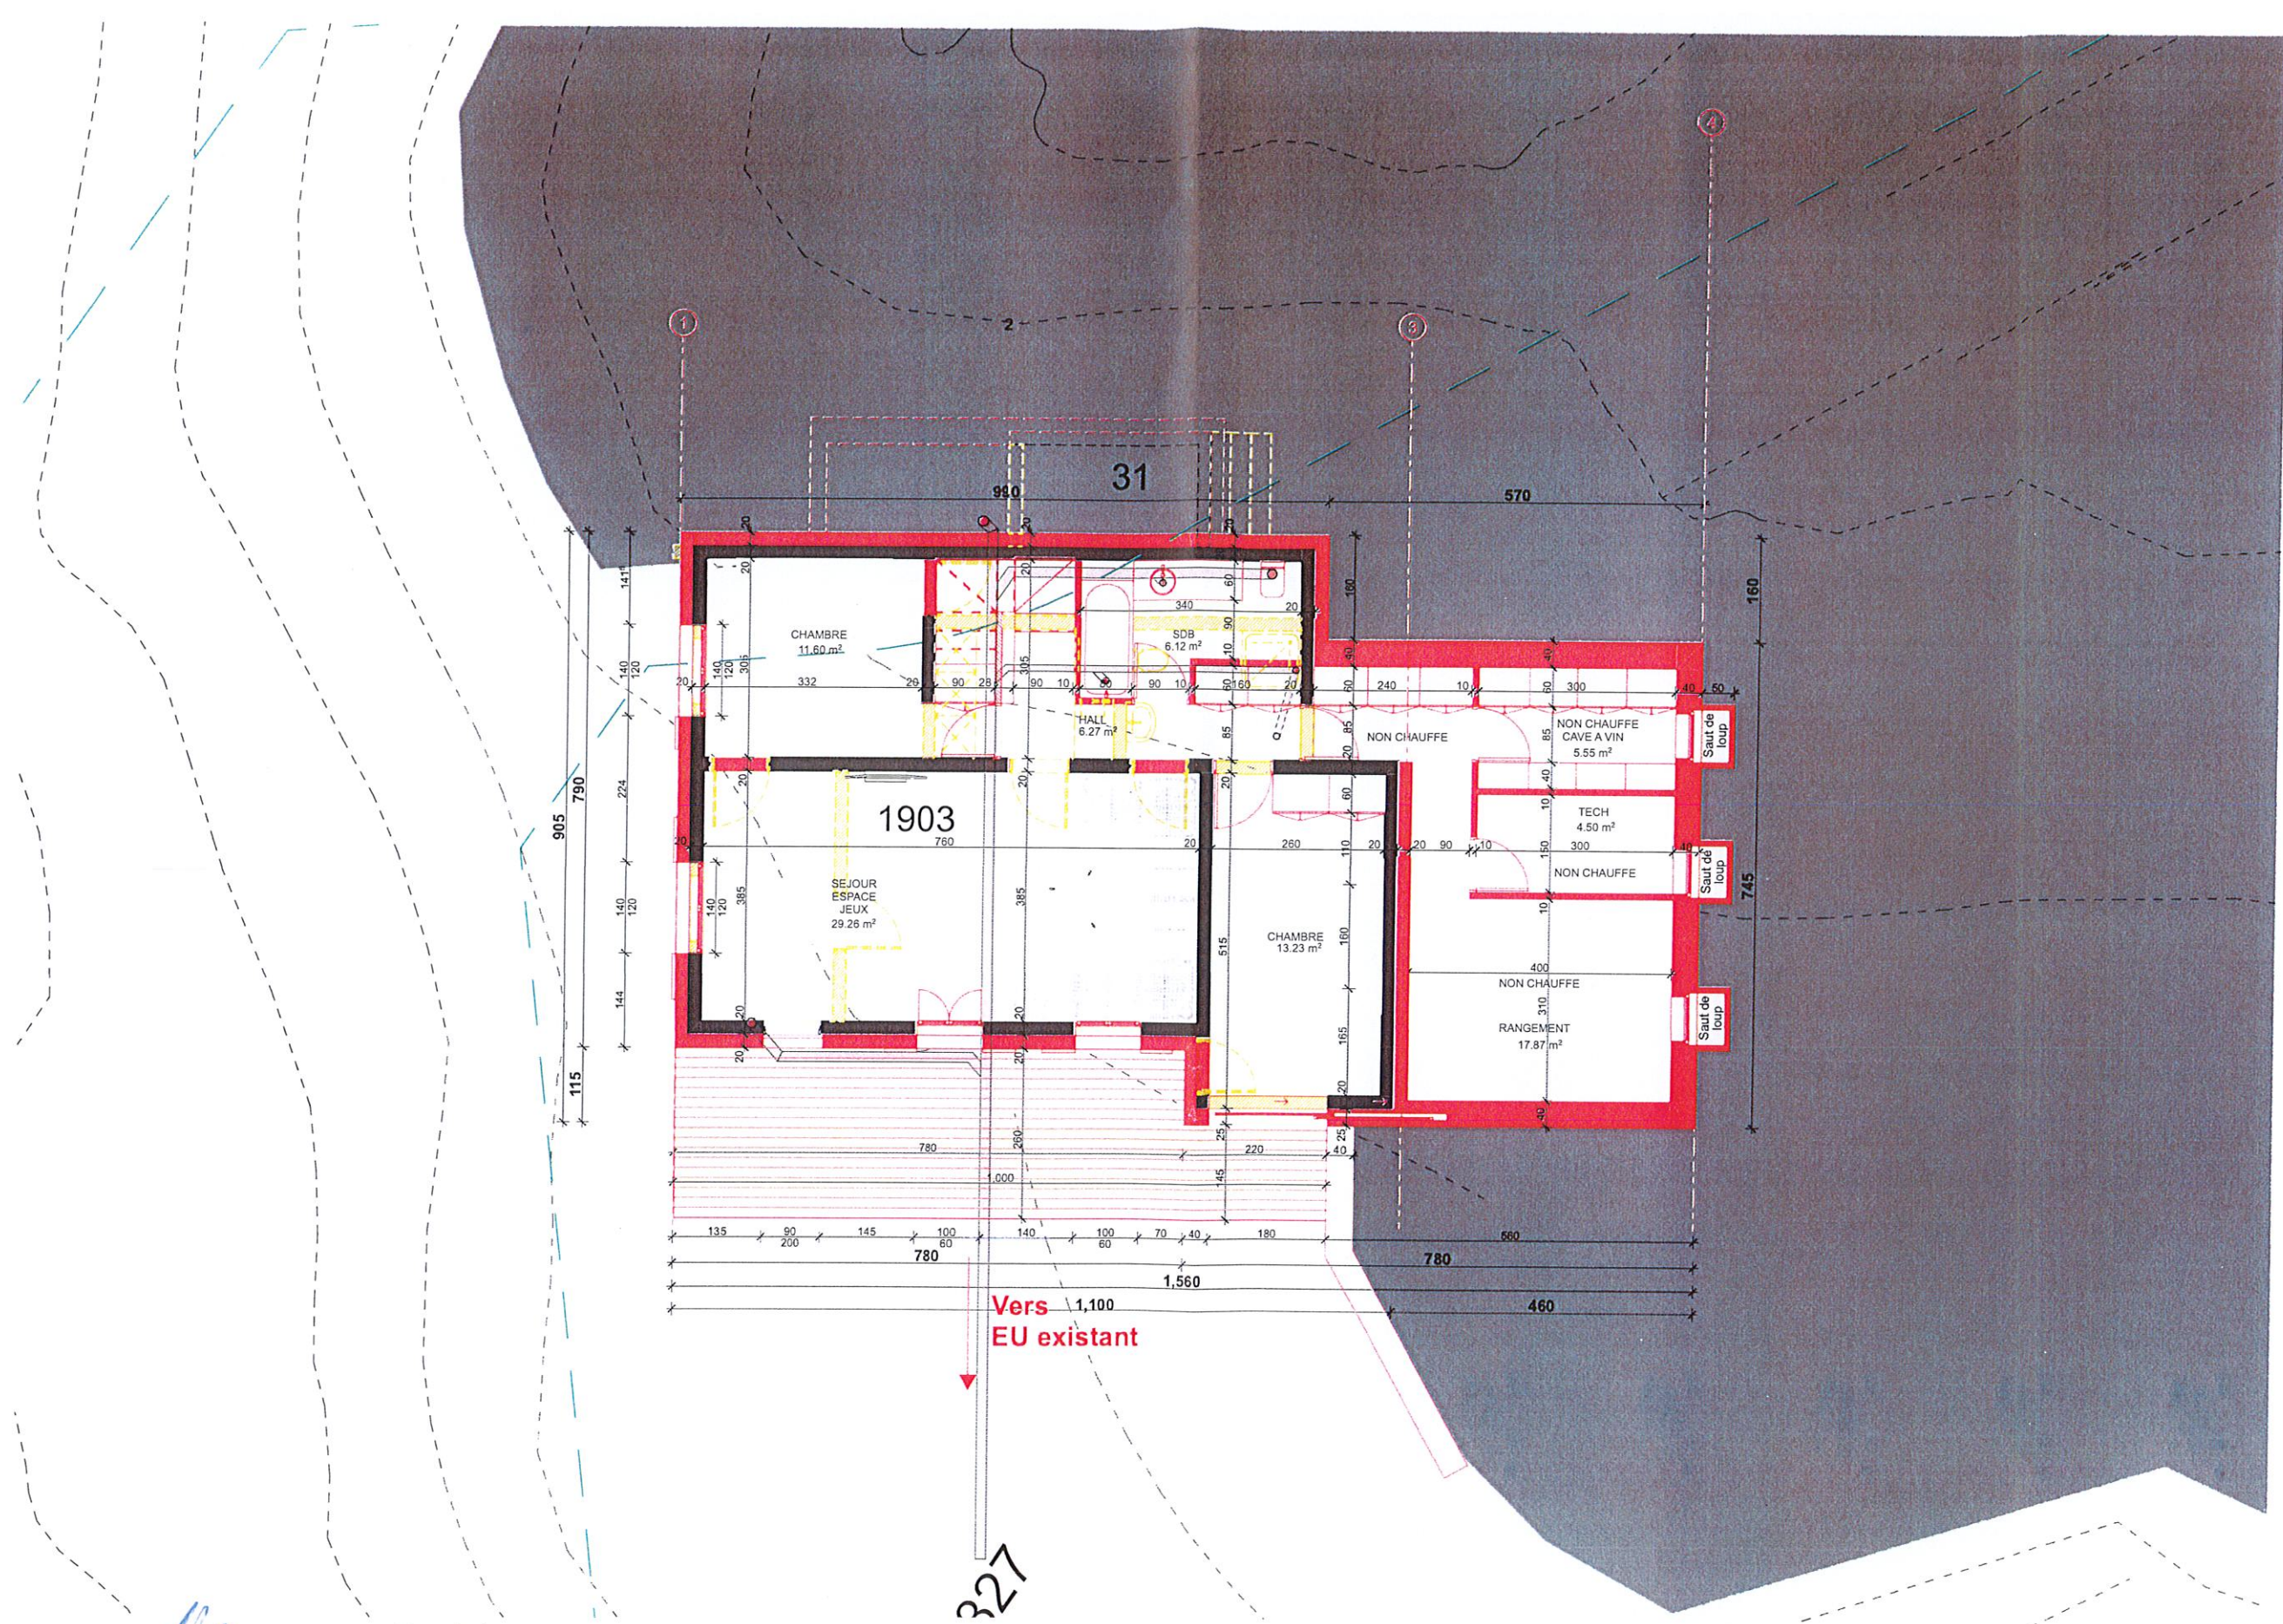

Rez-inf

A PORTA ARCHITECTE EPFL / SIA AV. LOUIS-RUCHONNET 18, 1003 LAUSANNE TEL. (0)21 310 20 32 FAX. (0)21 310 20 35

Chalet Le Regain

PROPRIETE DE: M. Philippe Pasche

Rez. inf.

Parcelle 2327

04.09.23