


Grundriss Remise/Werkstatt UG

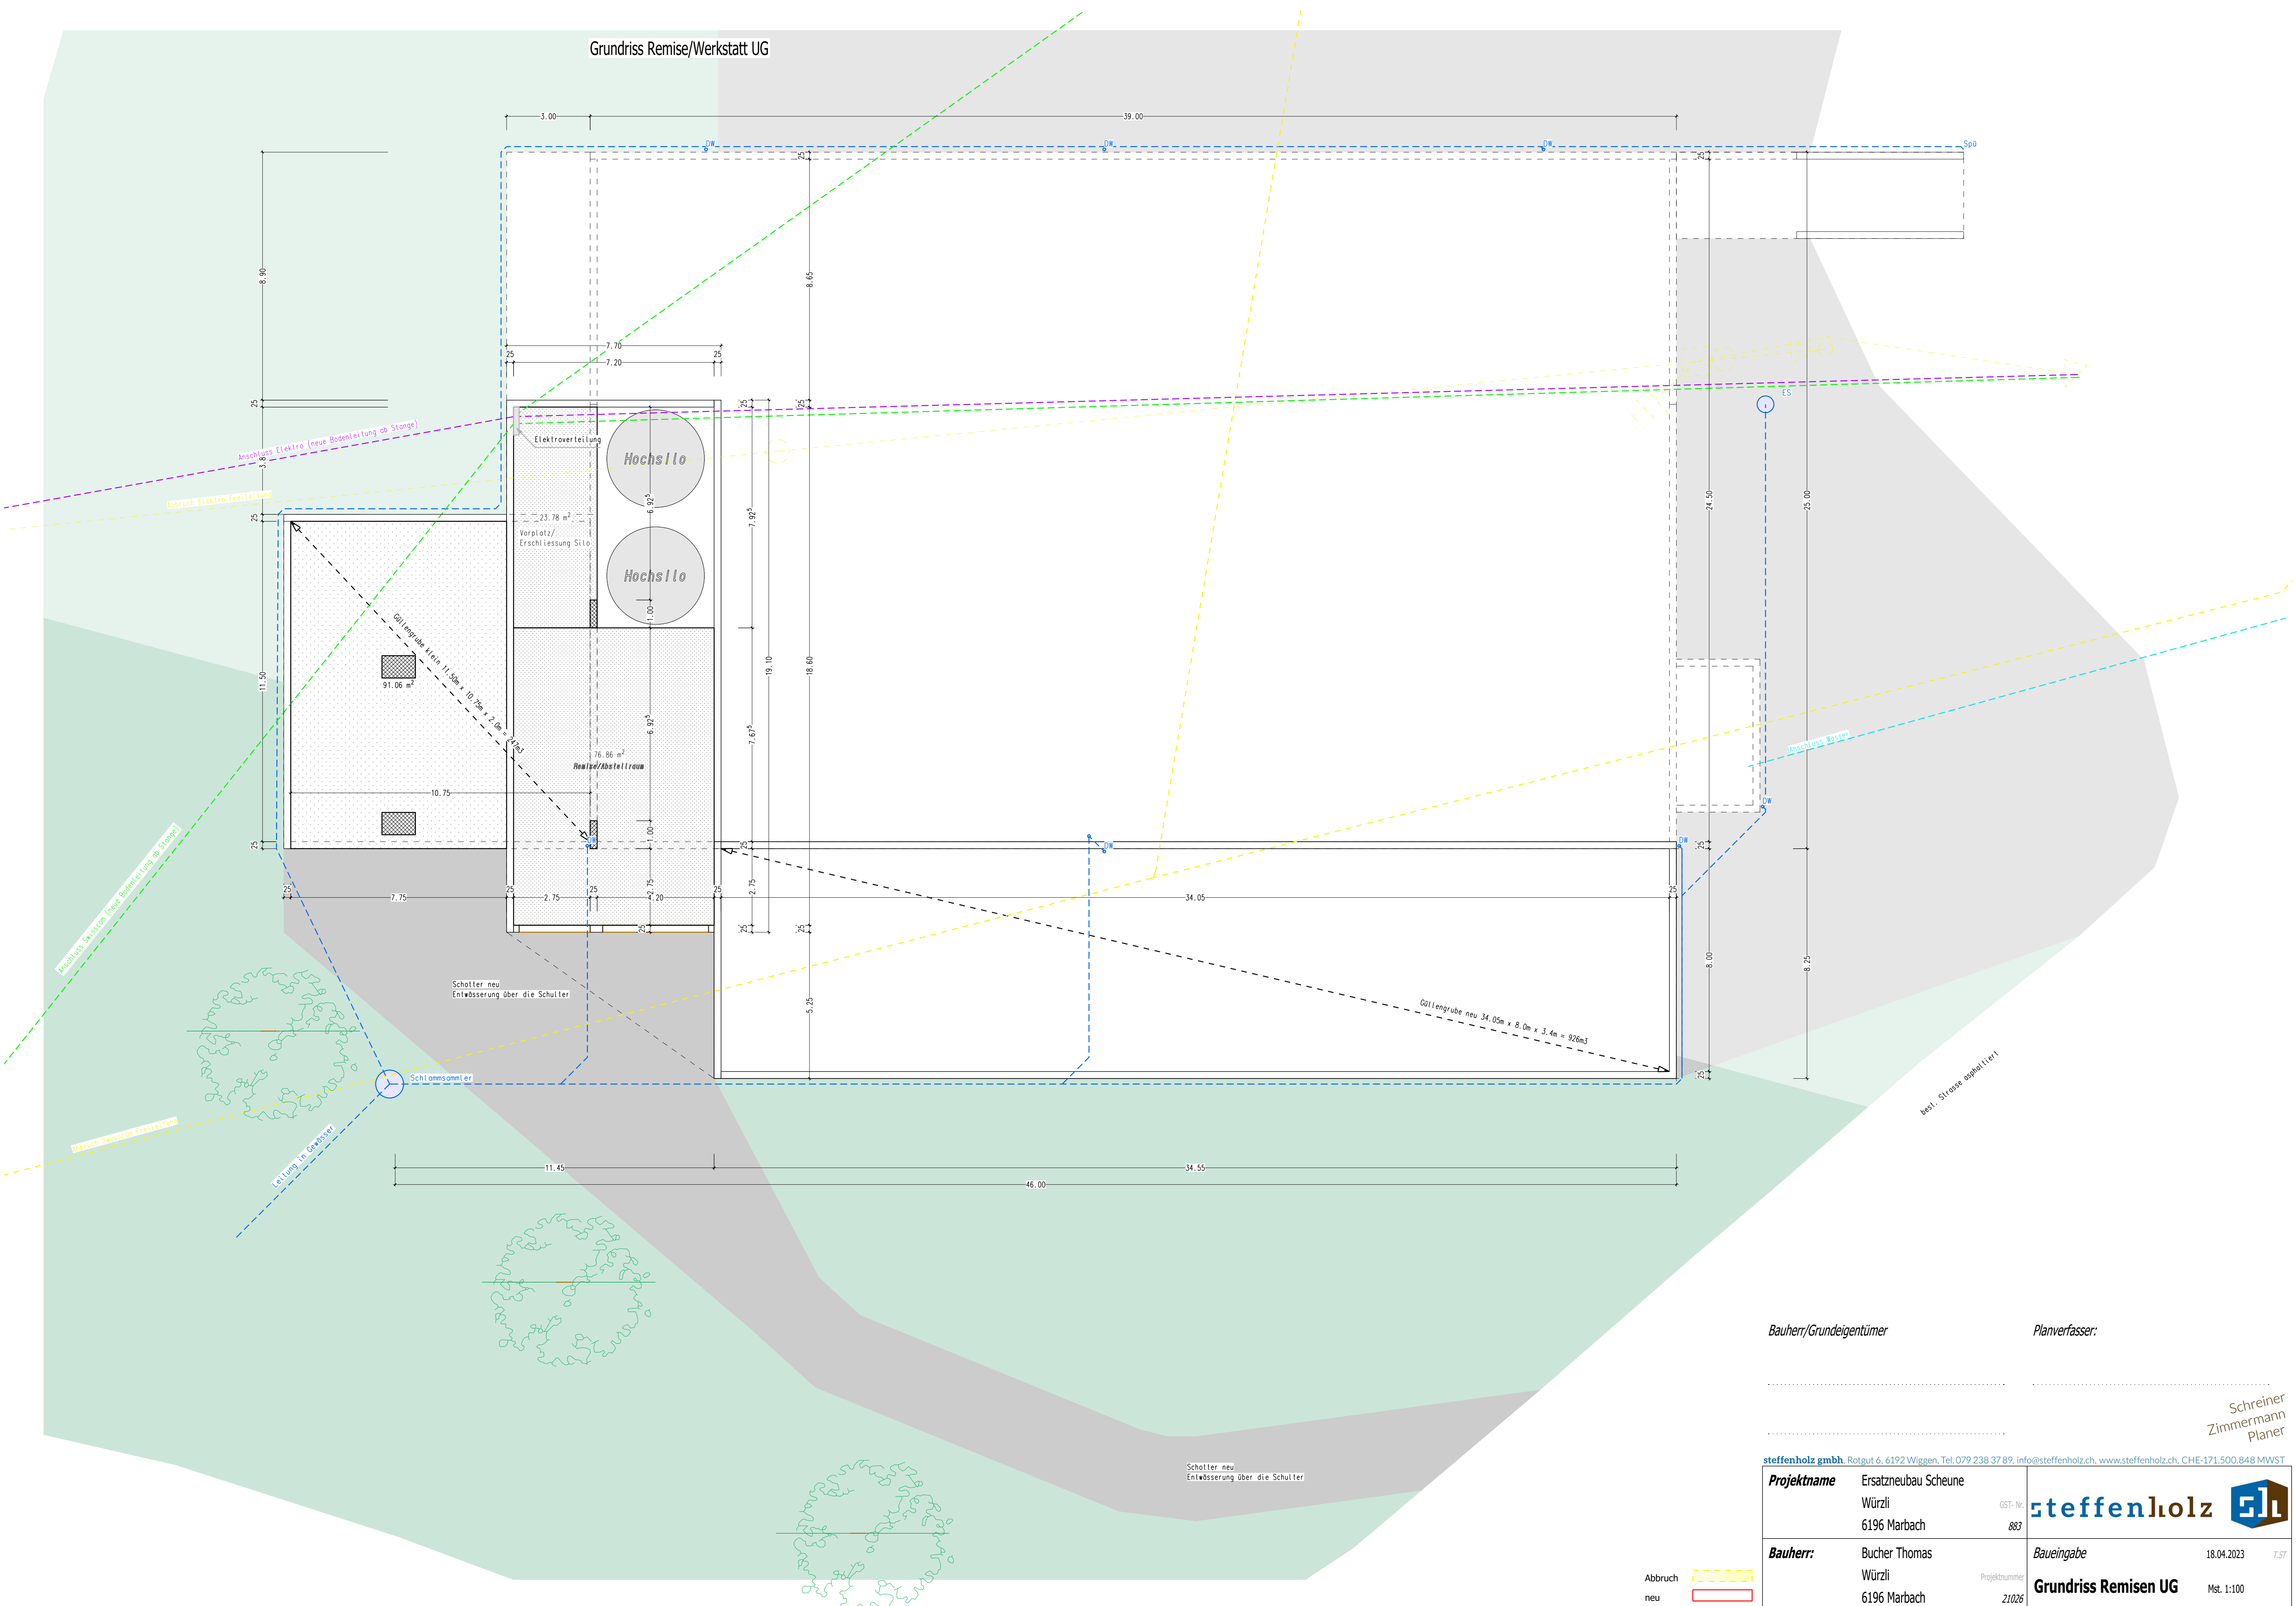


Bauherr/Grundeigentümer

Planverfasser:


Schreiner
Zimmermann
Planer

steffenholz gmbh, Rotgut 6, 6192 Wiggien, Tel. 079 238 37 89, info@steffenholz.ch, www.steffenholz.ch, CHE-171.500.848 MWST	
Projektname	Ersatzneubau Scheune Würzli 6196 Marbach
Bauherr:	Bucher Thomas Würzli 6196 Marbach
	GST-Nr.: 883 Projektnummer: 21026
Bau eingabe	18.04.2023 TST
Grundriss Remisen UG	Mst. 1:100

Grundriss Stallung EG

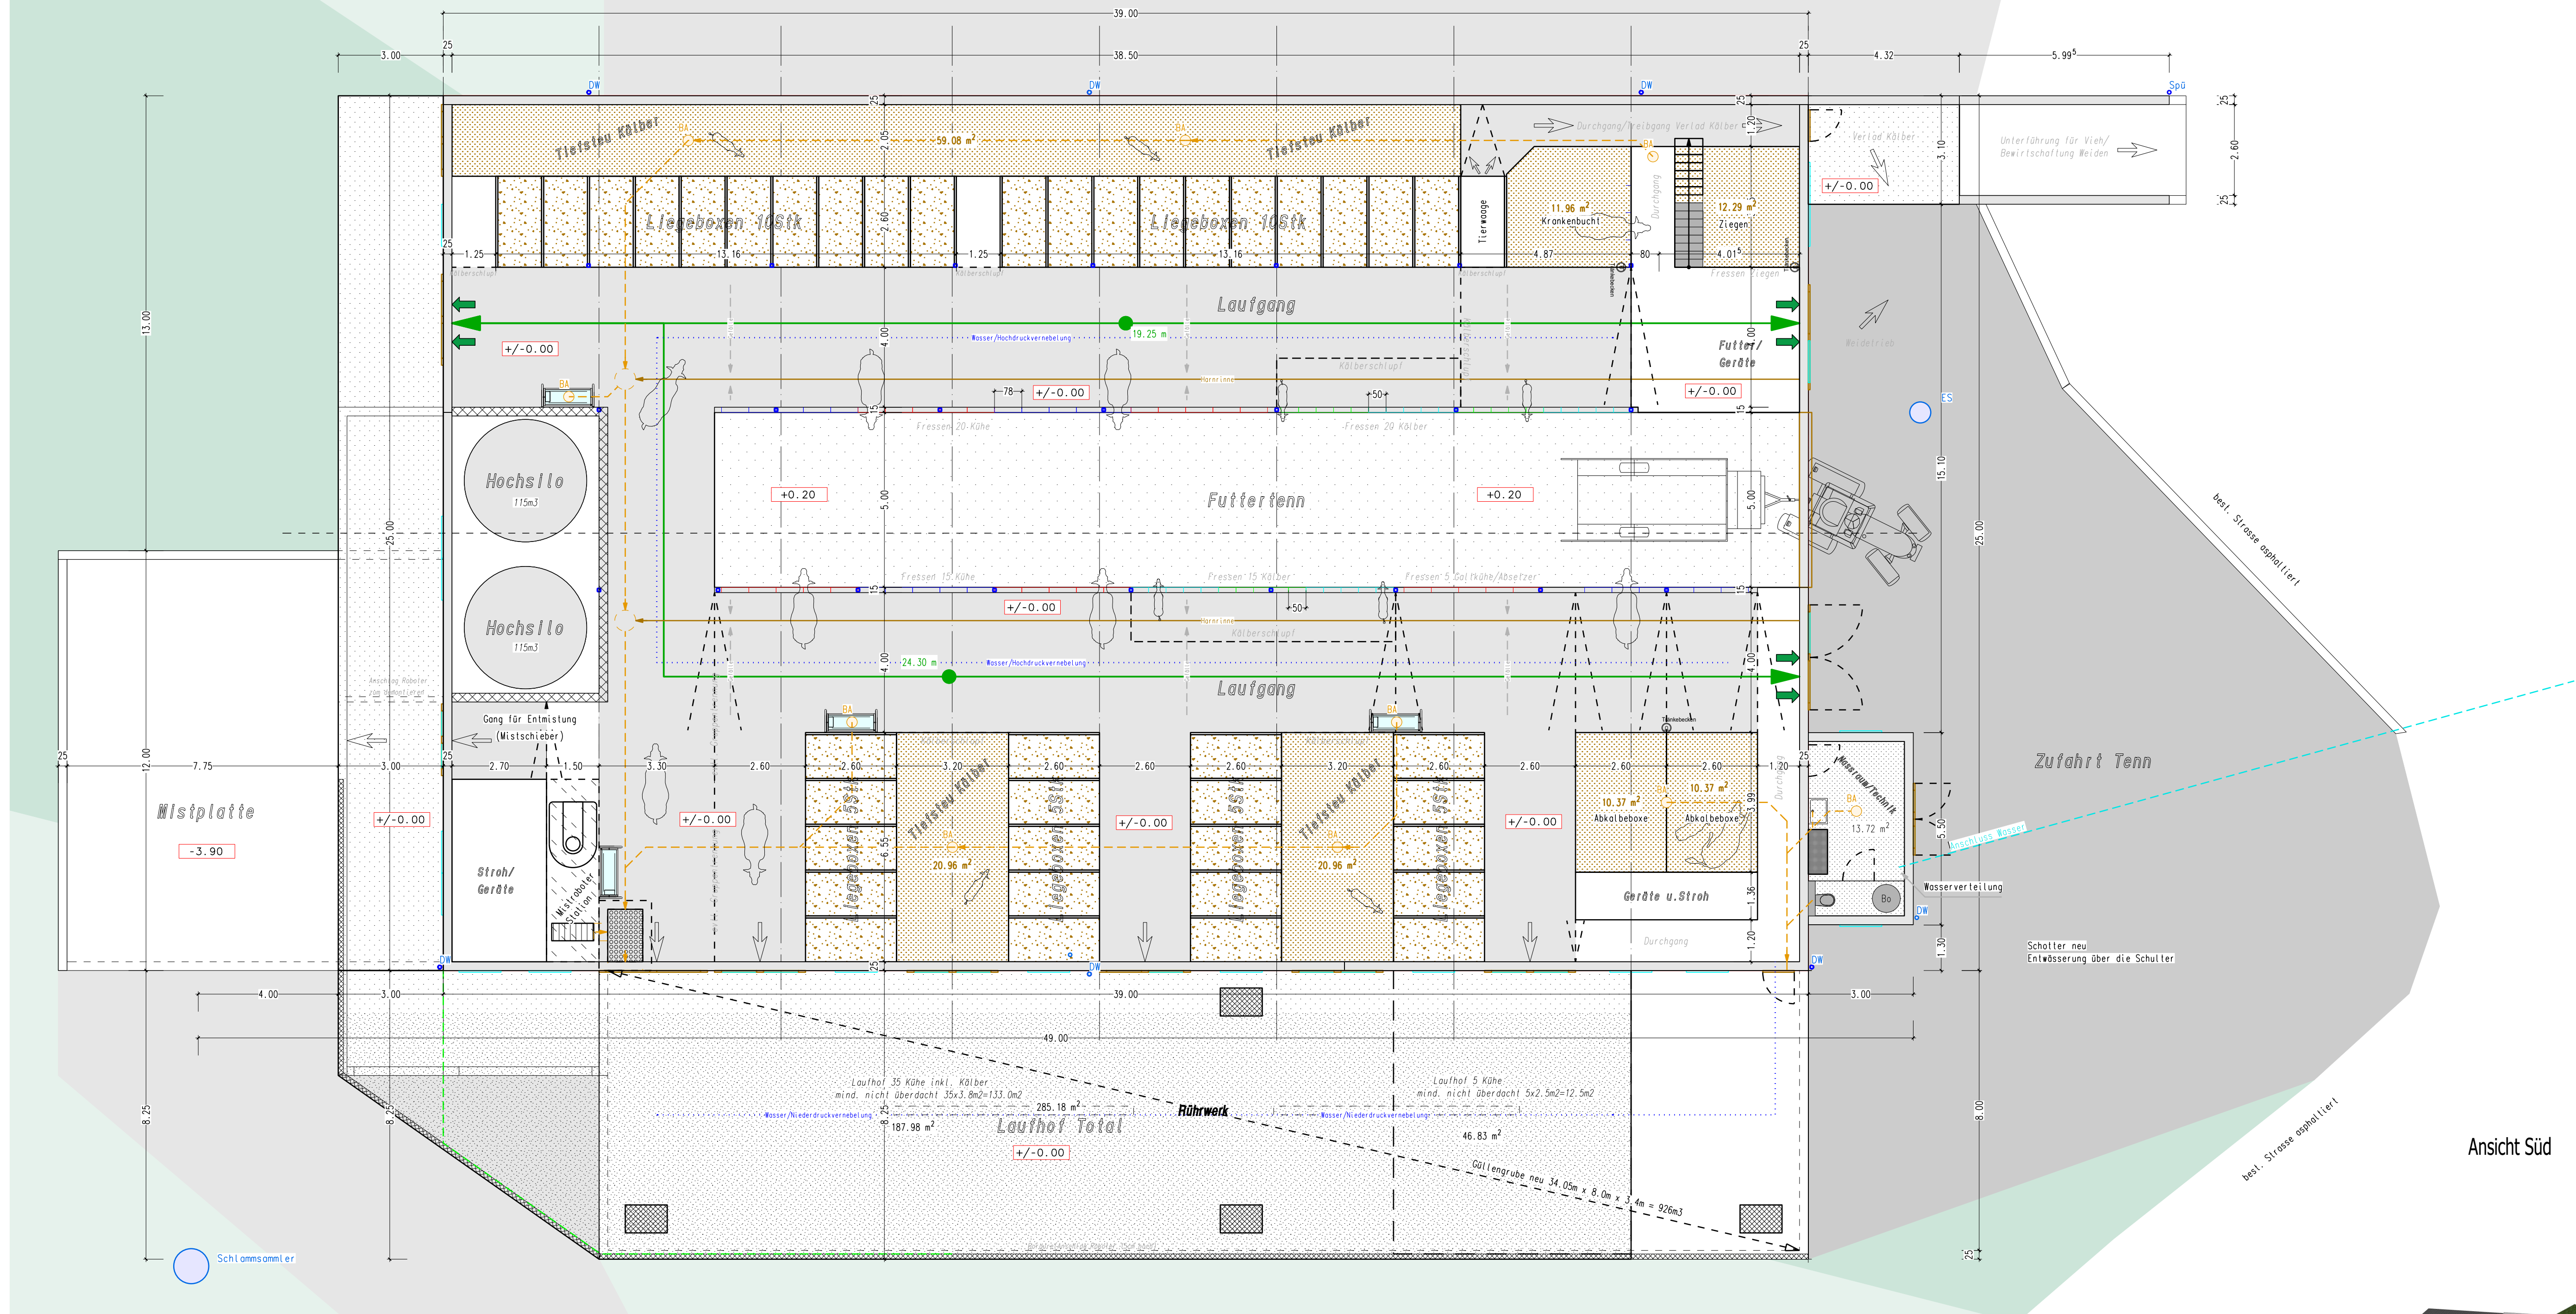

Schnitt längs

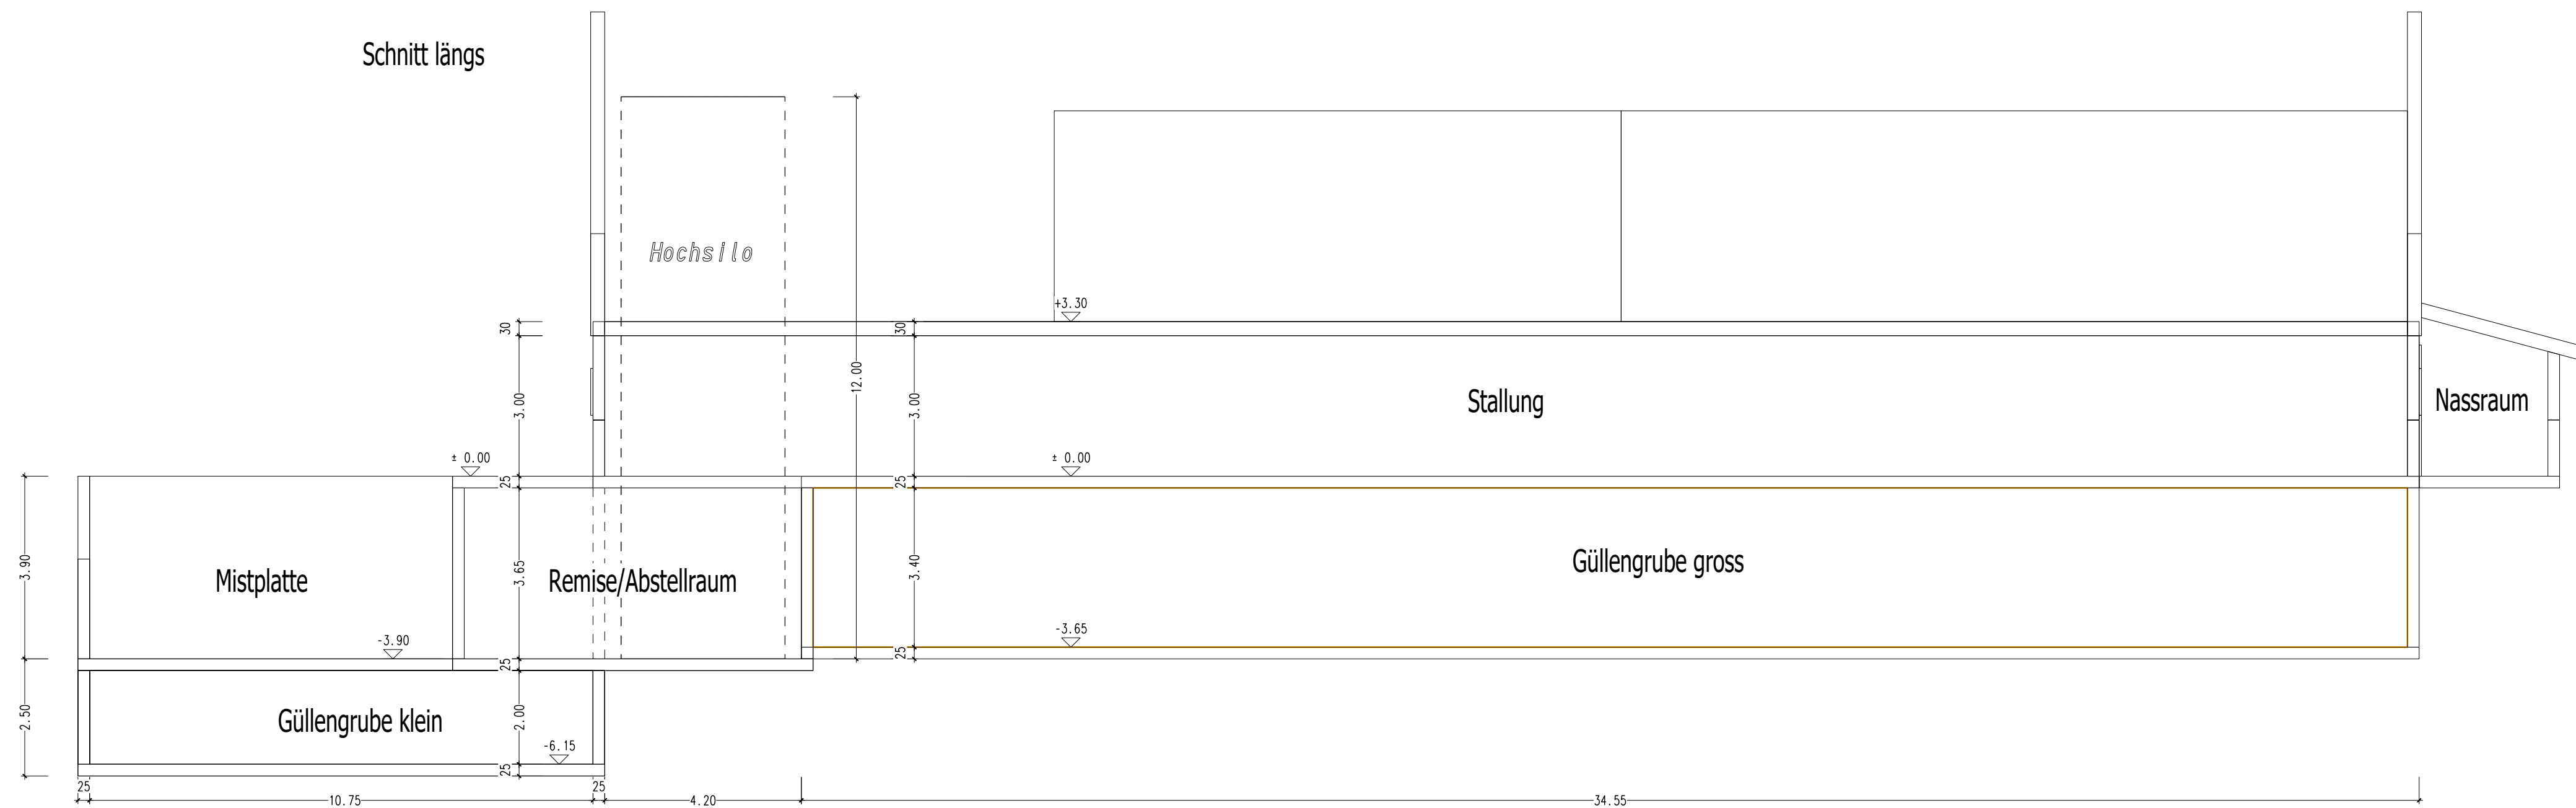

Ansicht Süd

Bauherr/Grundeigentümer

Planverfasser:

steffenholz gmbh, Rotgut 6, 6192 Wiggan, Tel. 079 238 37 89, info@steffenholz.ch, www.steffenholz.ch, CHE-171.500.848 MWST
Schreiner
Zimmermann
Planer

Projektname	Ersatzneubau Scheune Würzli 6196 Marbach	GST-Nr. 883	steffenholz 
Bauherr:	Bucher Thomas Würzli 6196 Marbach	Projektnummer 21026	Grundriss Stallung EG Mst. 1:100

Abbruch
neu

Architectural floor plan of a large industrial or agricultural building. The plan shows various rooms and areas with dimensions and labels. Key areas include:

- Einfahrt** (Entrance) at the top.
- Futter-u./Strohlager** (Feed and Straw Storage) in the top left, middle left, and bottom left.
- Hochsilo** (High Silo) in the middle left.
- Abladeraum** (Discharge Room) in the middle left.
- Abstellraum für nicht motorisierte Geräte** (Storage Room for non-motorized equipment) in the top middle.
- Futtertenn offen** (Open Feed Trench) in the middle.
- Heustock beidseitig ca. 470m3** (Hayrack on both sides approx. 470m3) and **Heustock beidseitig ca. 680m3** (Hayrack on both sides approx. 680m3) in the bottom middle.
- Lichtkuppe** (Light Cupola) in the middle.
- Kreppstein** (Crepstone) in the middle right.
- Spü** (Washing) in the top right.
- best. Strosse eingeholt** (Best. Strosse eingeholt) in the bottom right.

Dimensions are provided for various sections: 39.00, 39.10, 75.00, 75.10, 5.00, 5.00, 15.02.

A 3D architectural rendering of a yellow industrial building with a dark, gabled roof. The building features several large, grey roll-up doors and a smaller entrance with a dark awning. It is situated on a green, sloping terrain with some trees in the background.

Planverfasser:

Abbruch


neu 

Projektnummer 21026		Projektname Ersatzneubau Scheune Würzli 6196 Marbach		GST-Nr. 883	steffenholz 
Bauherr: Bucher Thomas Würzli 6196 Marbach		Baueingabe 18.04.2023		T57	Grundriss Bühne OG Mst. 1:100


Fassade Süd-West





Fassade Nord-West

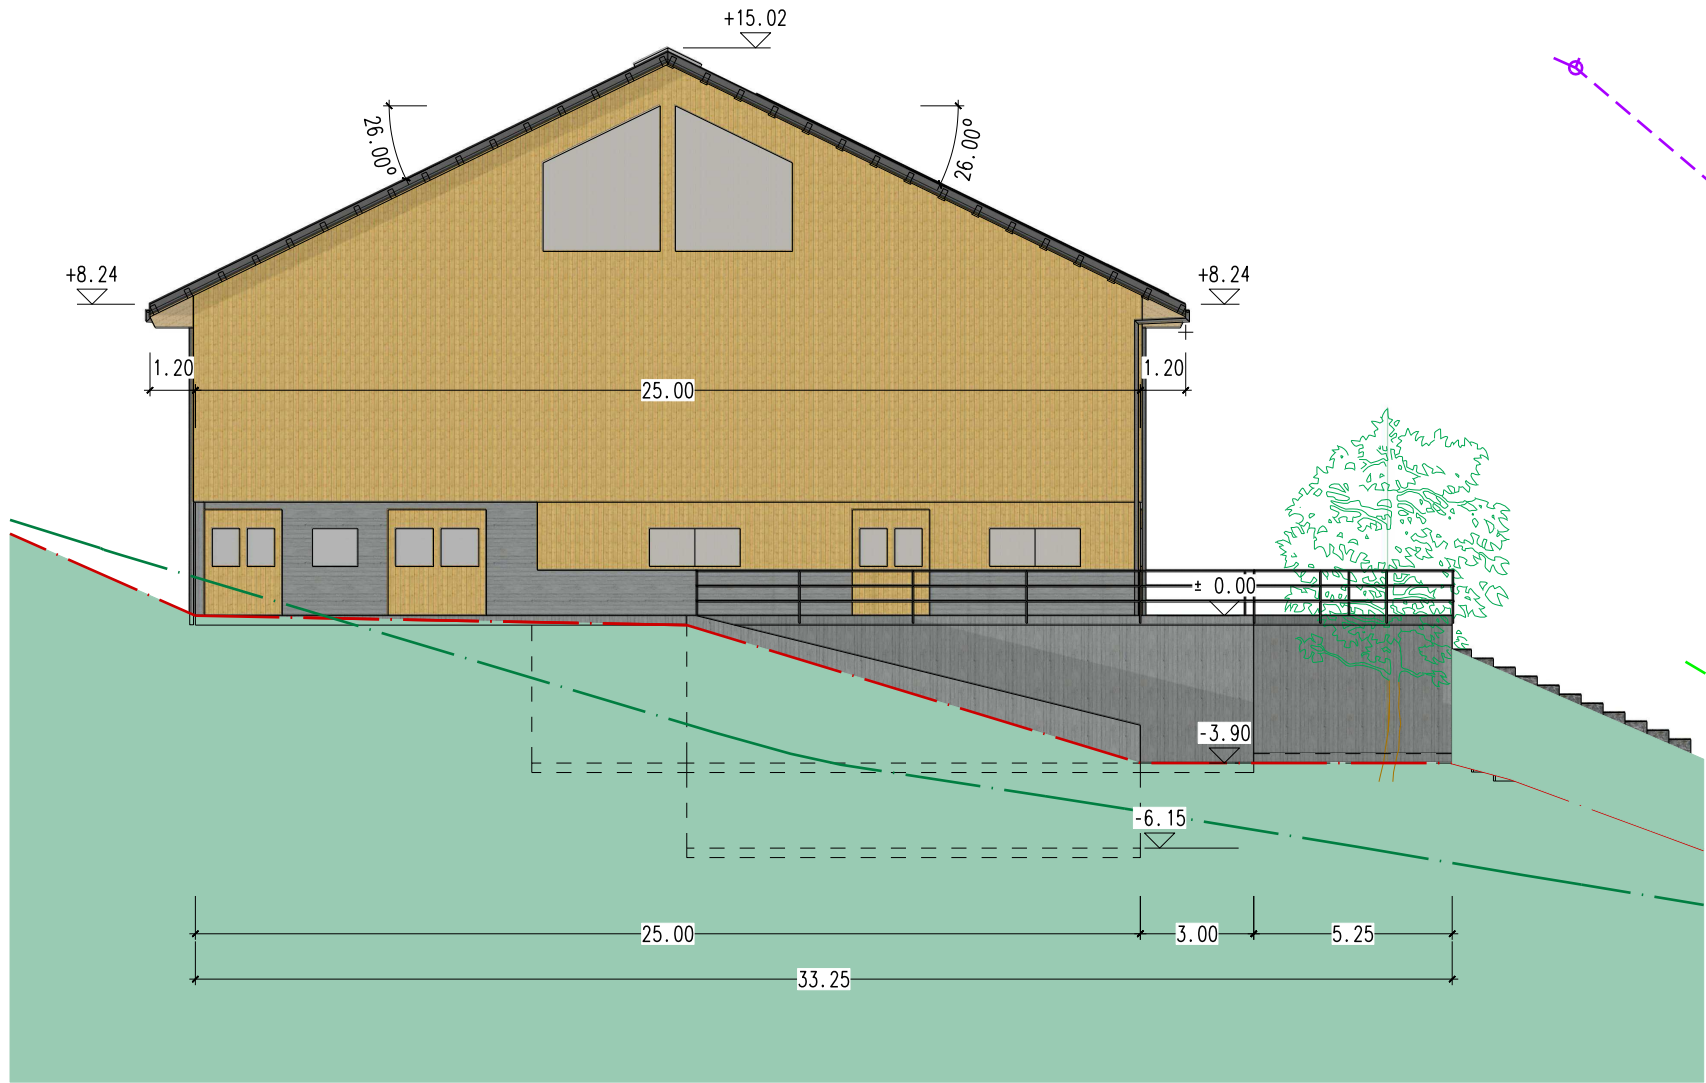


Fassade Nord-Ost

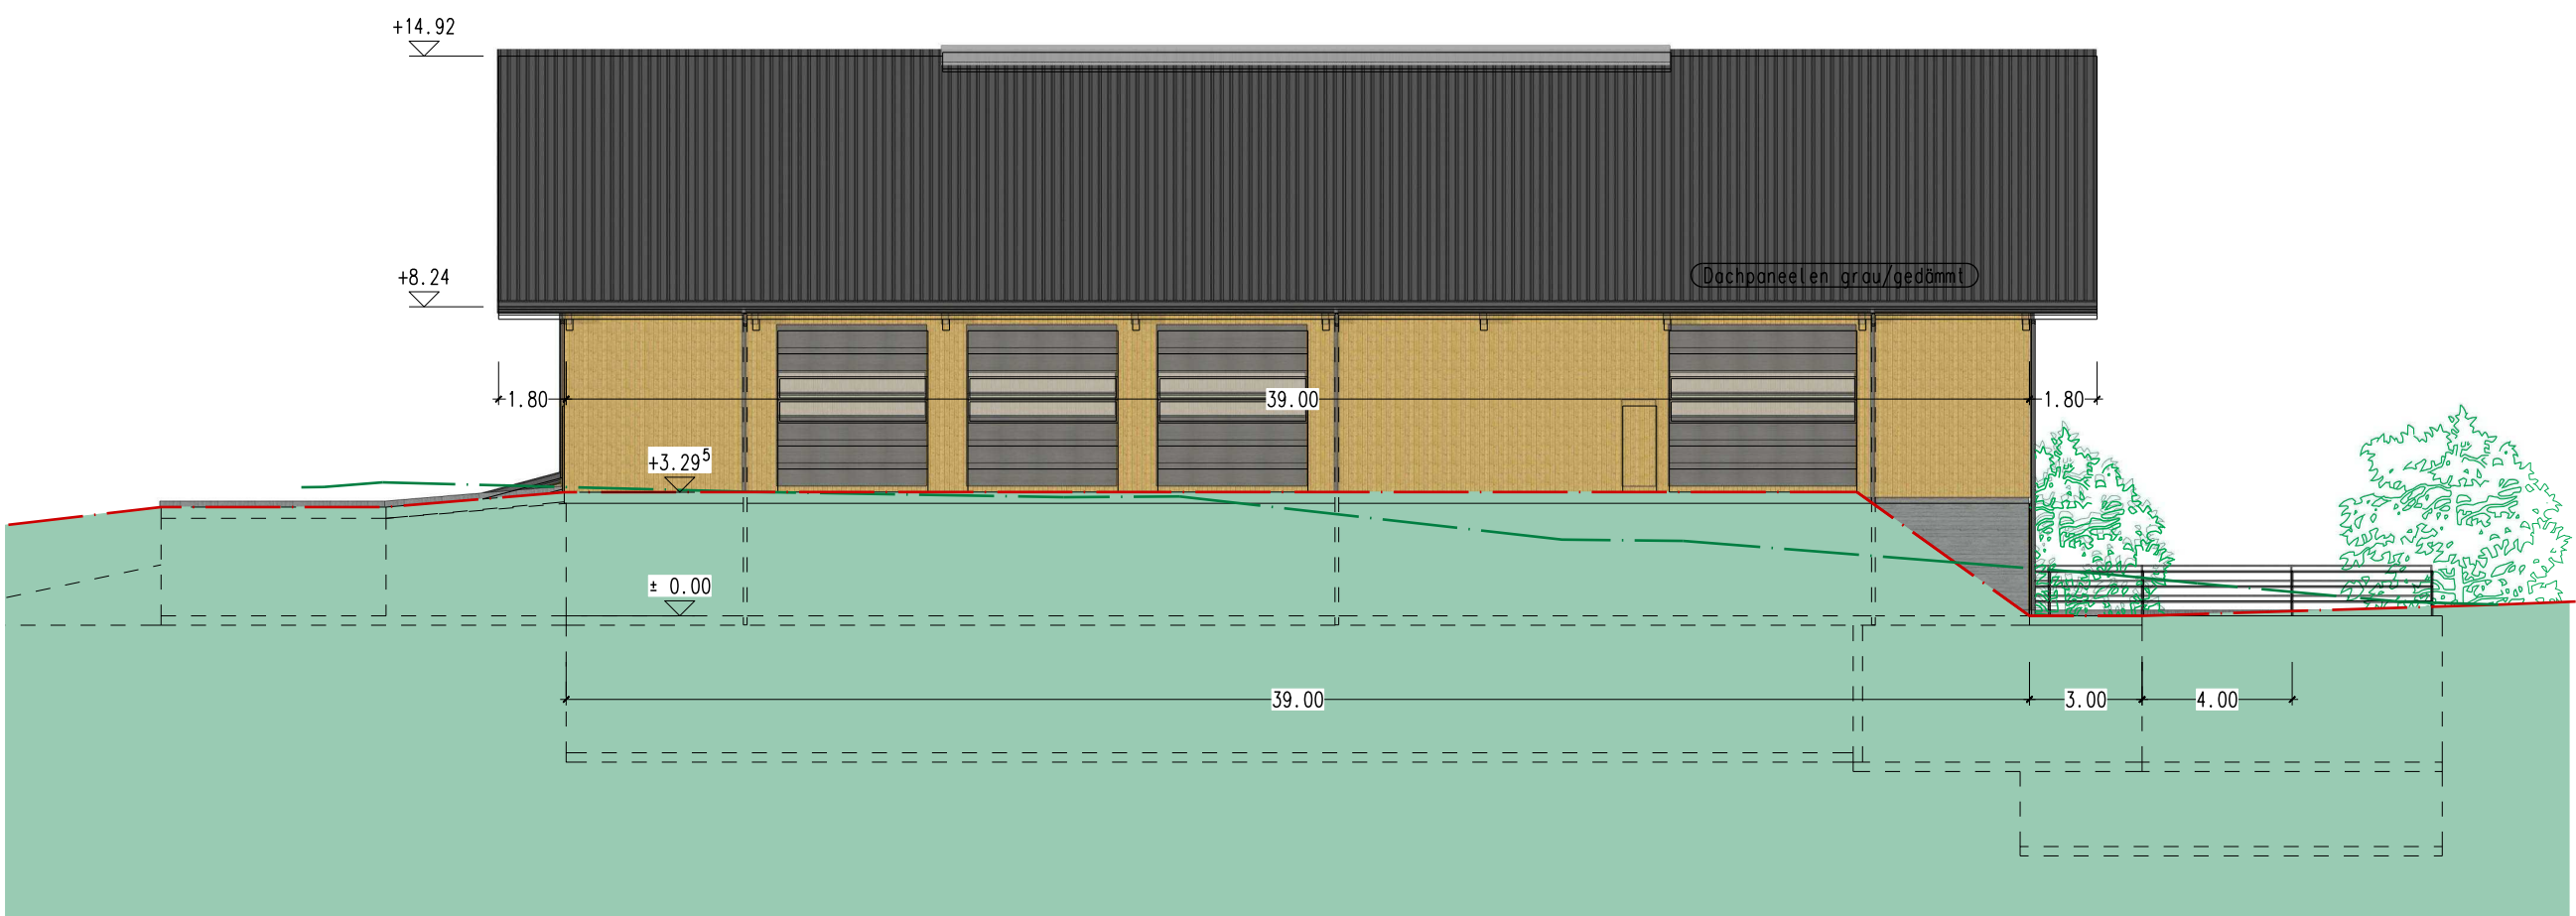

Fassade Süd-Ost

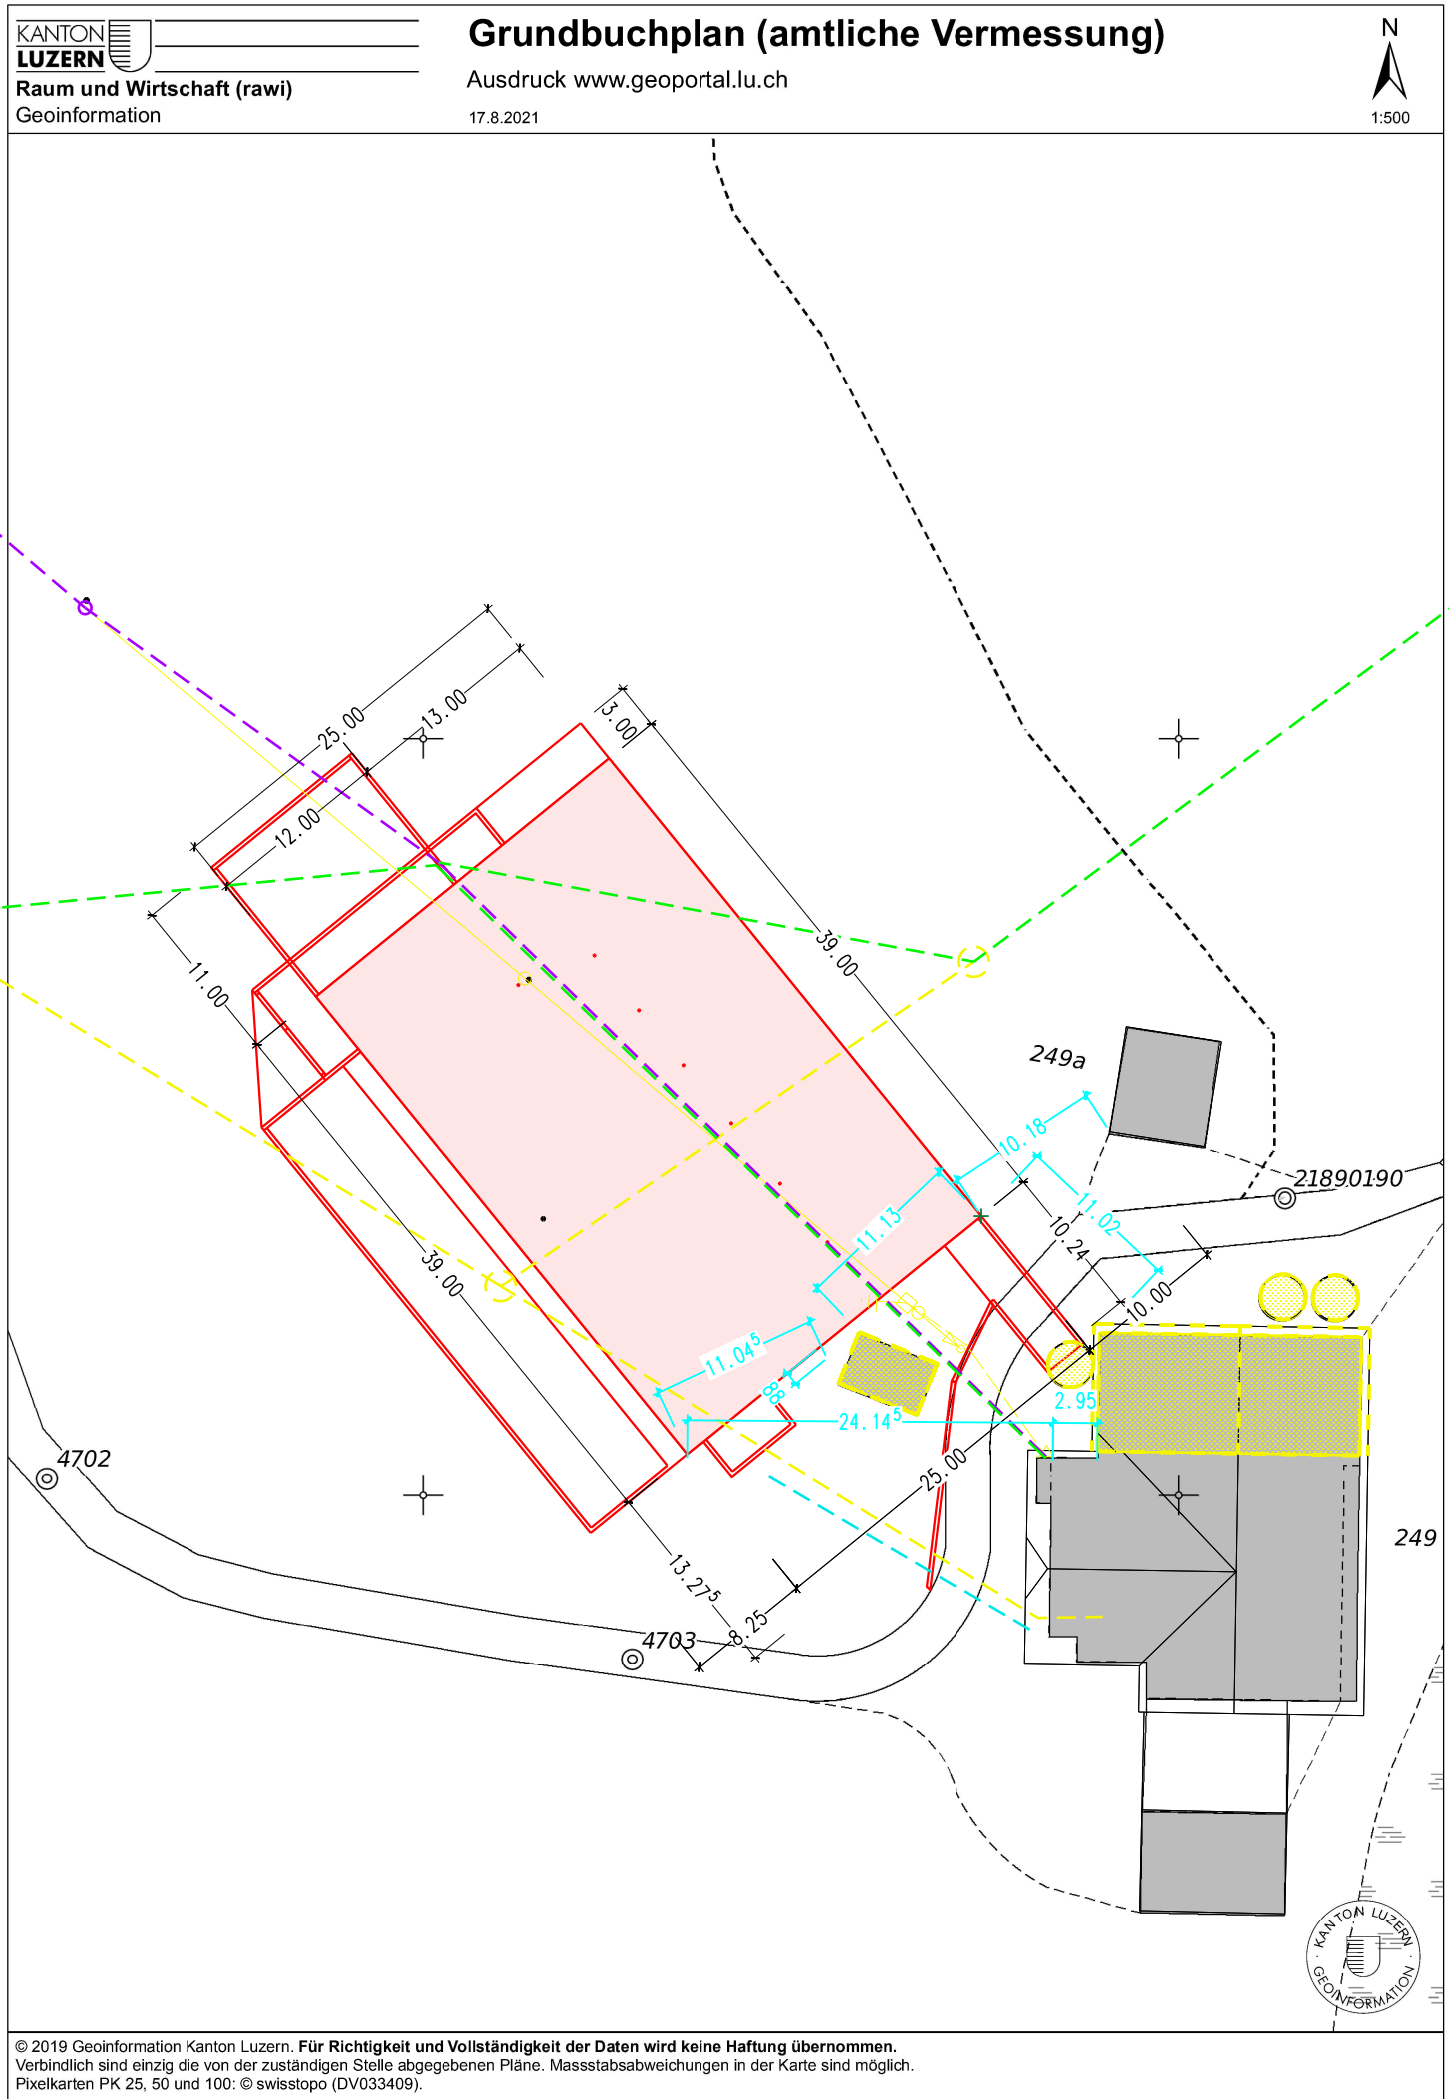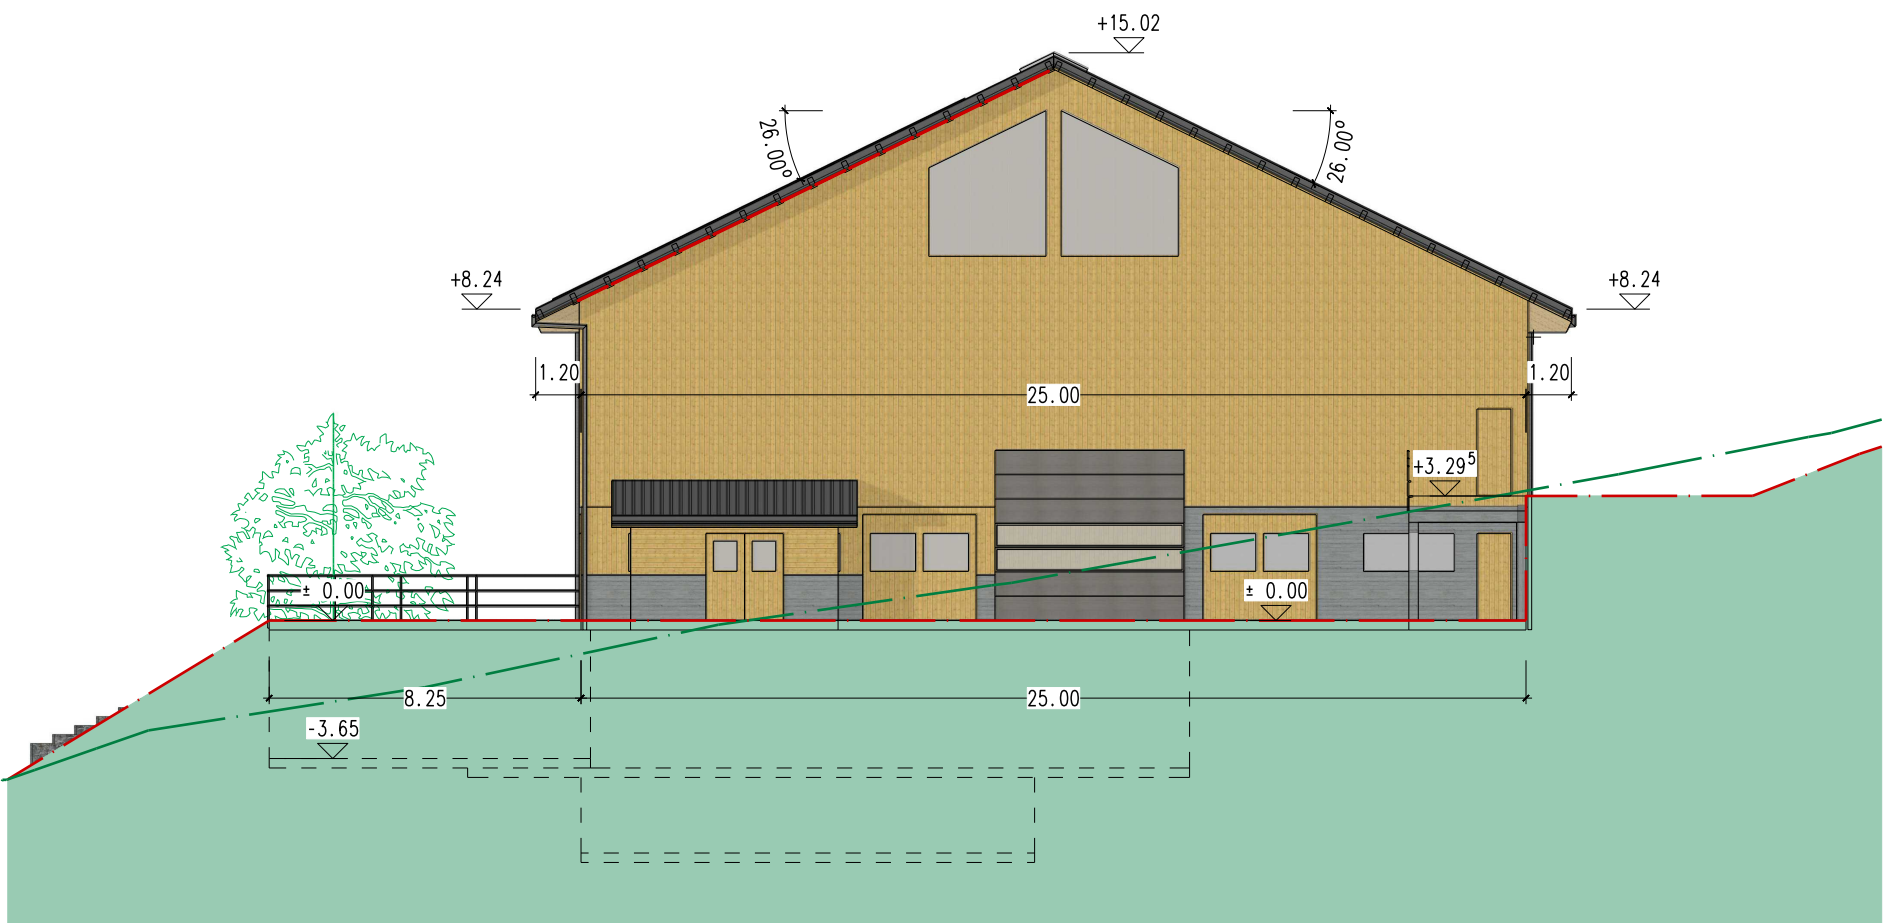

Ansicht West

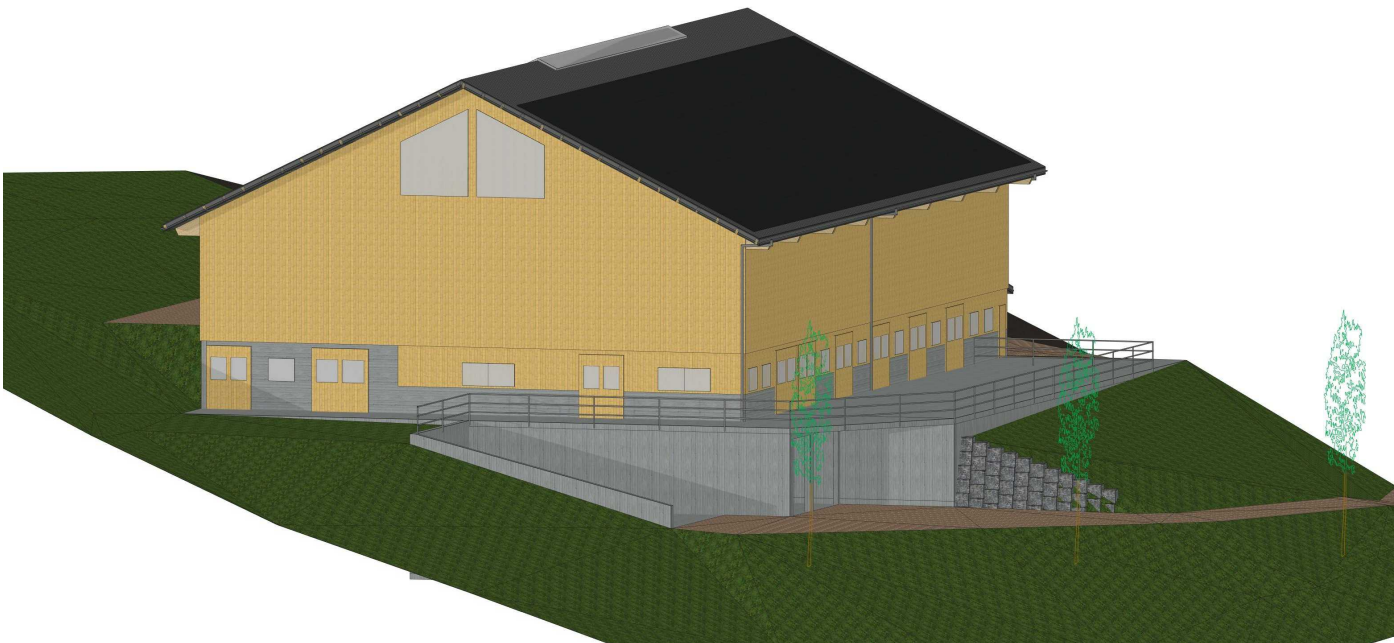


Ansicht Süd



Ansicht Ost



Ansicht Nord

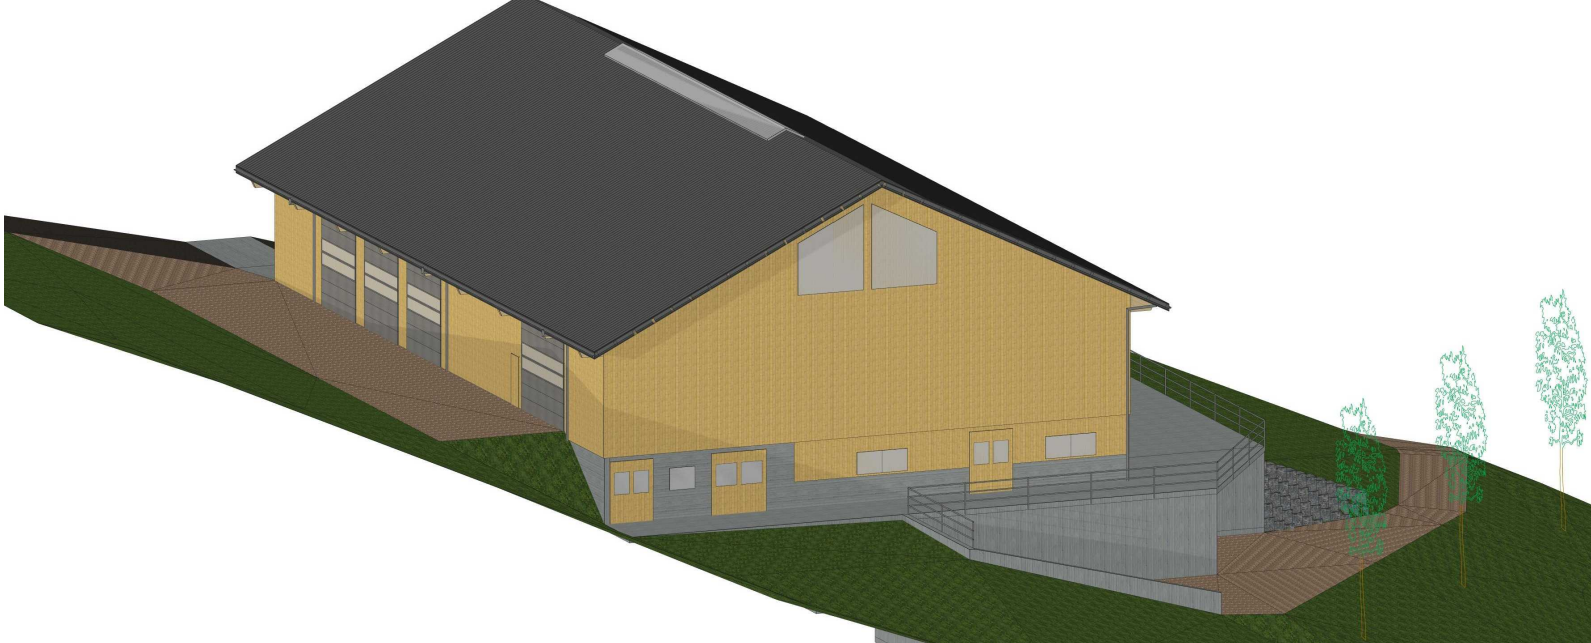

Farbkonzept:

PV-Anlage:	Jinko Tiger Neo Black	schwarz (nicht spiegelnd)
Eindeckung Nord-Ost:	Metallpaneelen 40mm gedämmt	grau
Eindeckung Süd-West:	Metallpaneelen Antitropf (Sonnendach für Warmluft Heubelüftung)	grau
Dachrinne/Abläufe:	Chromstahl CNS	grau
Fassade:	Holzschalung vertikal Wechselfalz sägeroh natur (keine Behandlung)	
Sockel:	in Beton	grau
Stalltore:	in Holz dito Fassade	natur
Tenntor/Bühnentor:	Sektionator mit Lichtbänder	grau
Fenster:	Stallfenster in Kunststoff	weiss
Verglasung Giebelwand:	Doppelstegplatten	opal grau

Bauherr/Grundeigentümer

Planverfasser:

schreiner Zimmermann Planer

steffenholz gmbh, Rotgut 6, 6192 Wiggien, Tel. 079 238 37 89, info@steffenholz.ch, www.steffenholz.ch, CHE-171.500.848 MWST	
Projektname	Ersatzneubau Scheune
Würzli	GST-Nr. 883
6196 Marbach	
Bauherr:	Bucher Thomas
Würzli	Projektnummer 21026
6196 Marbach	
Bauingabe	18.04.2023 T.ST
Ansichten	Mst. 1:200

Abbruch neu

