
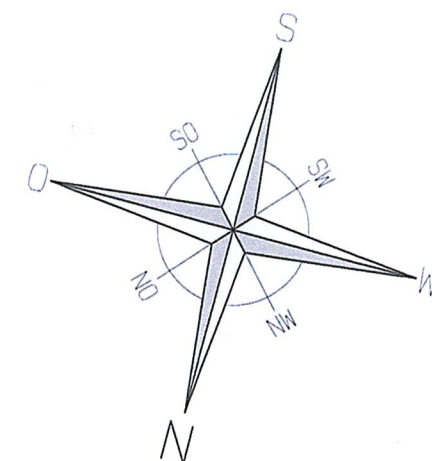


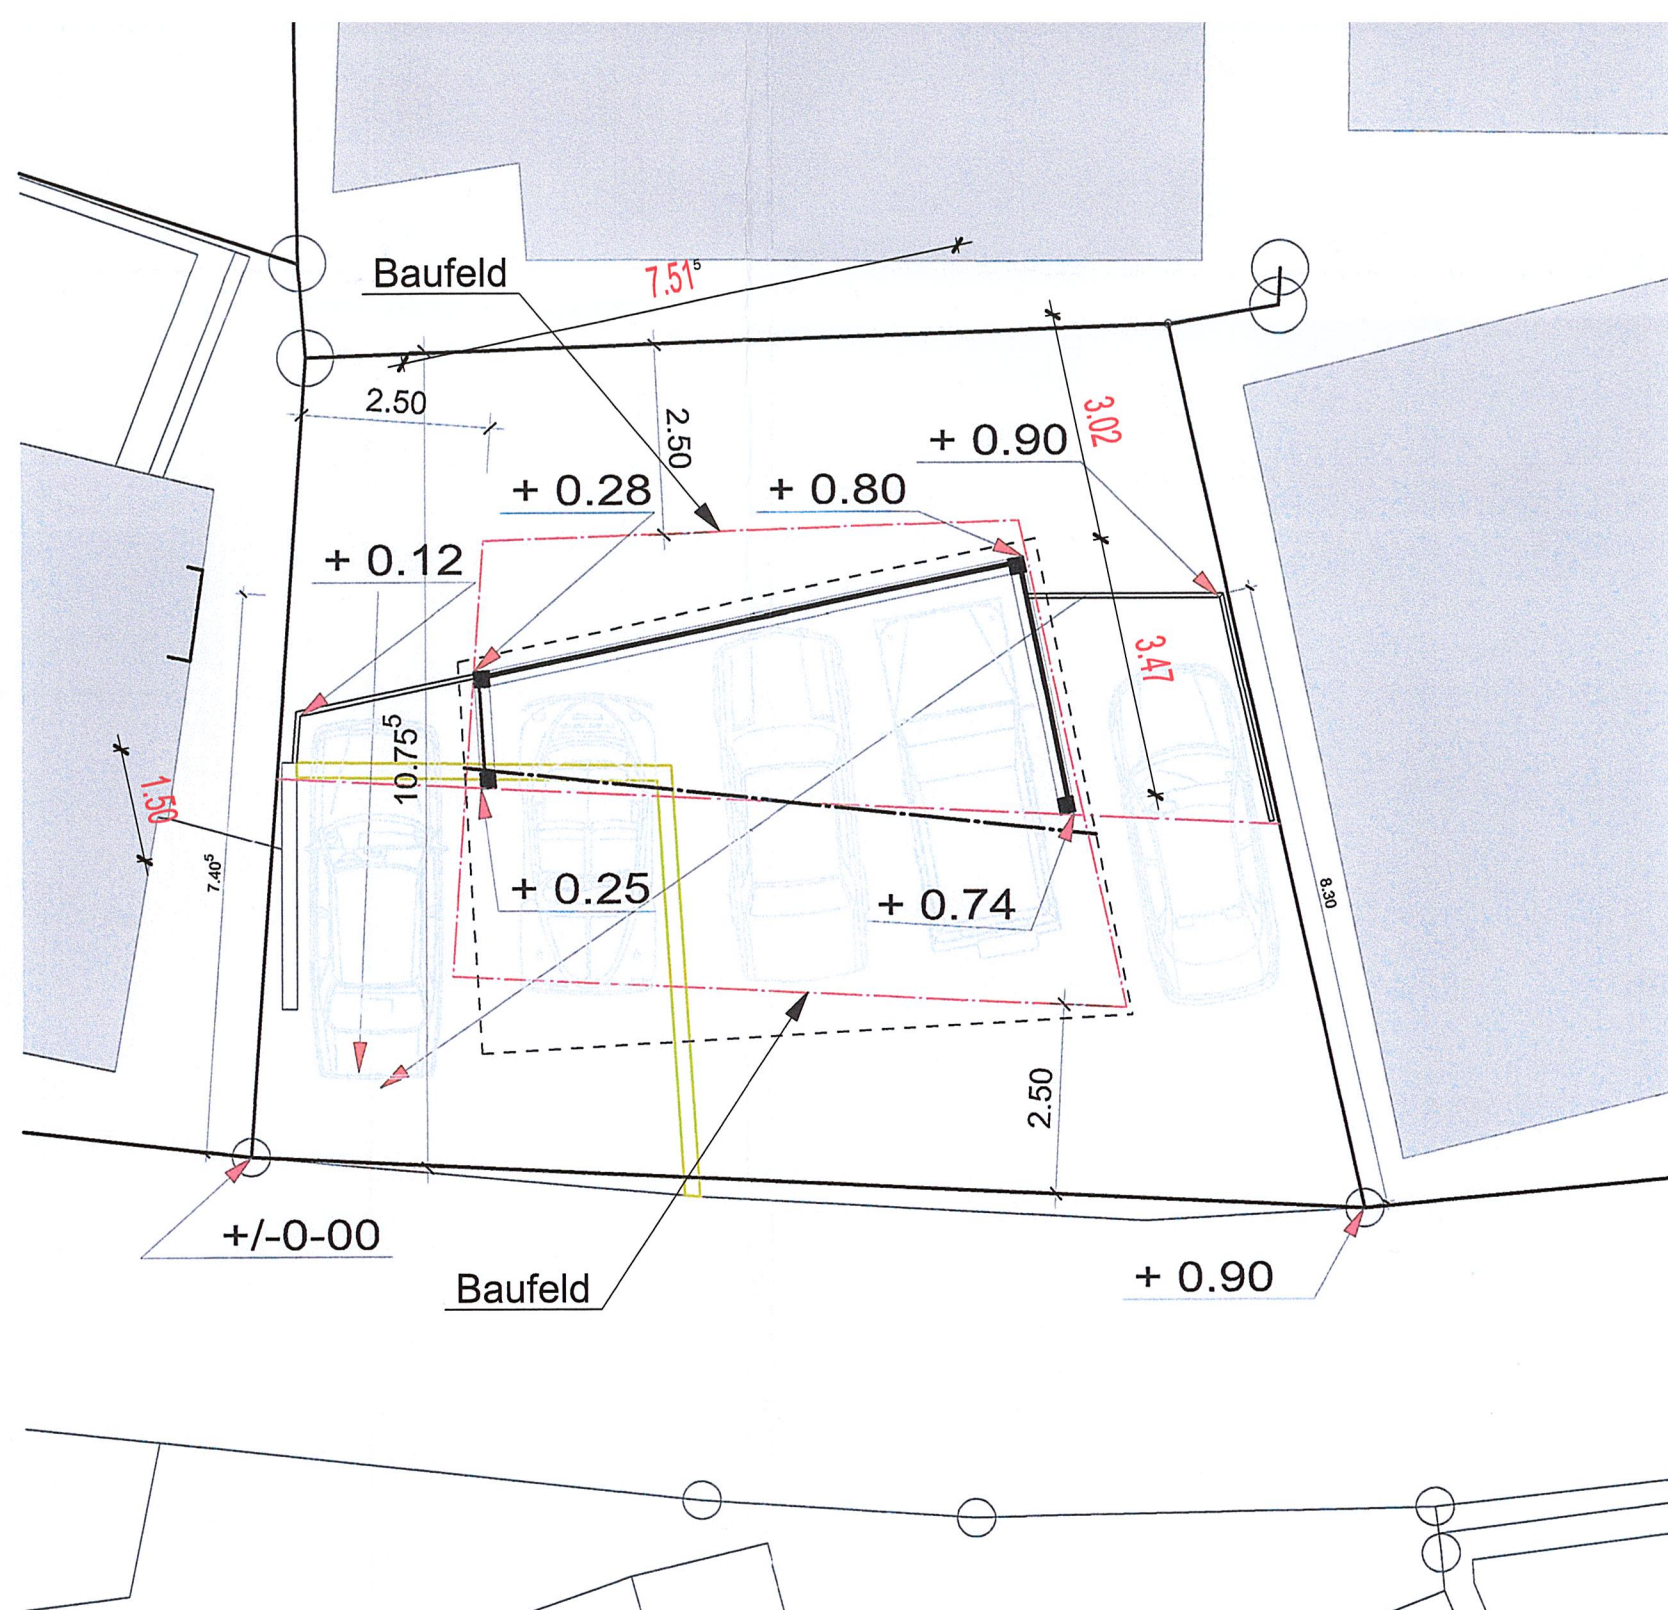

Situationsplan MST 1 :100